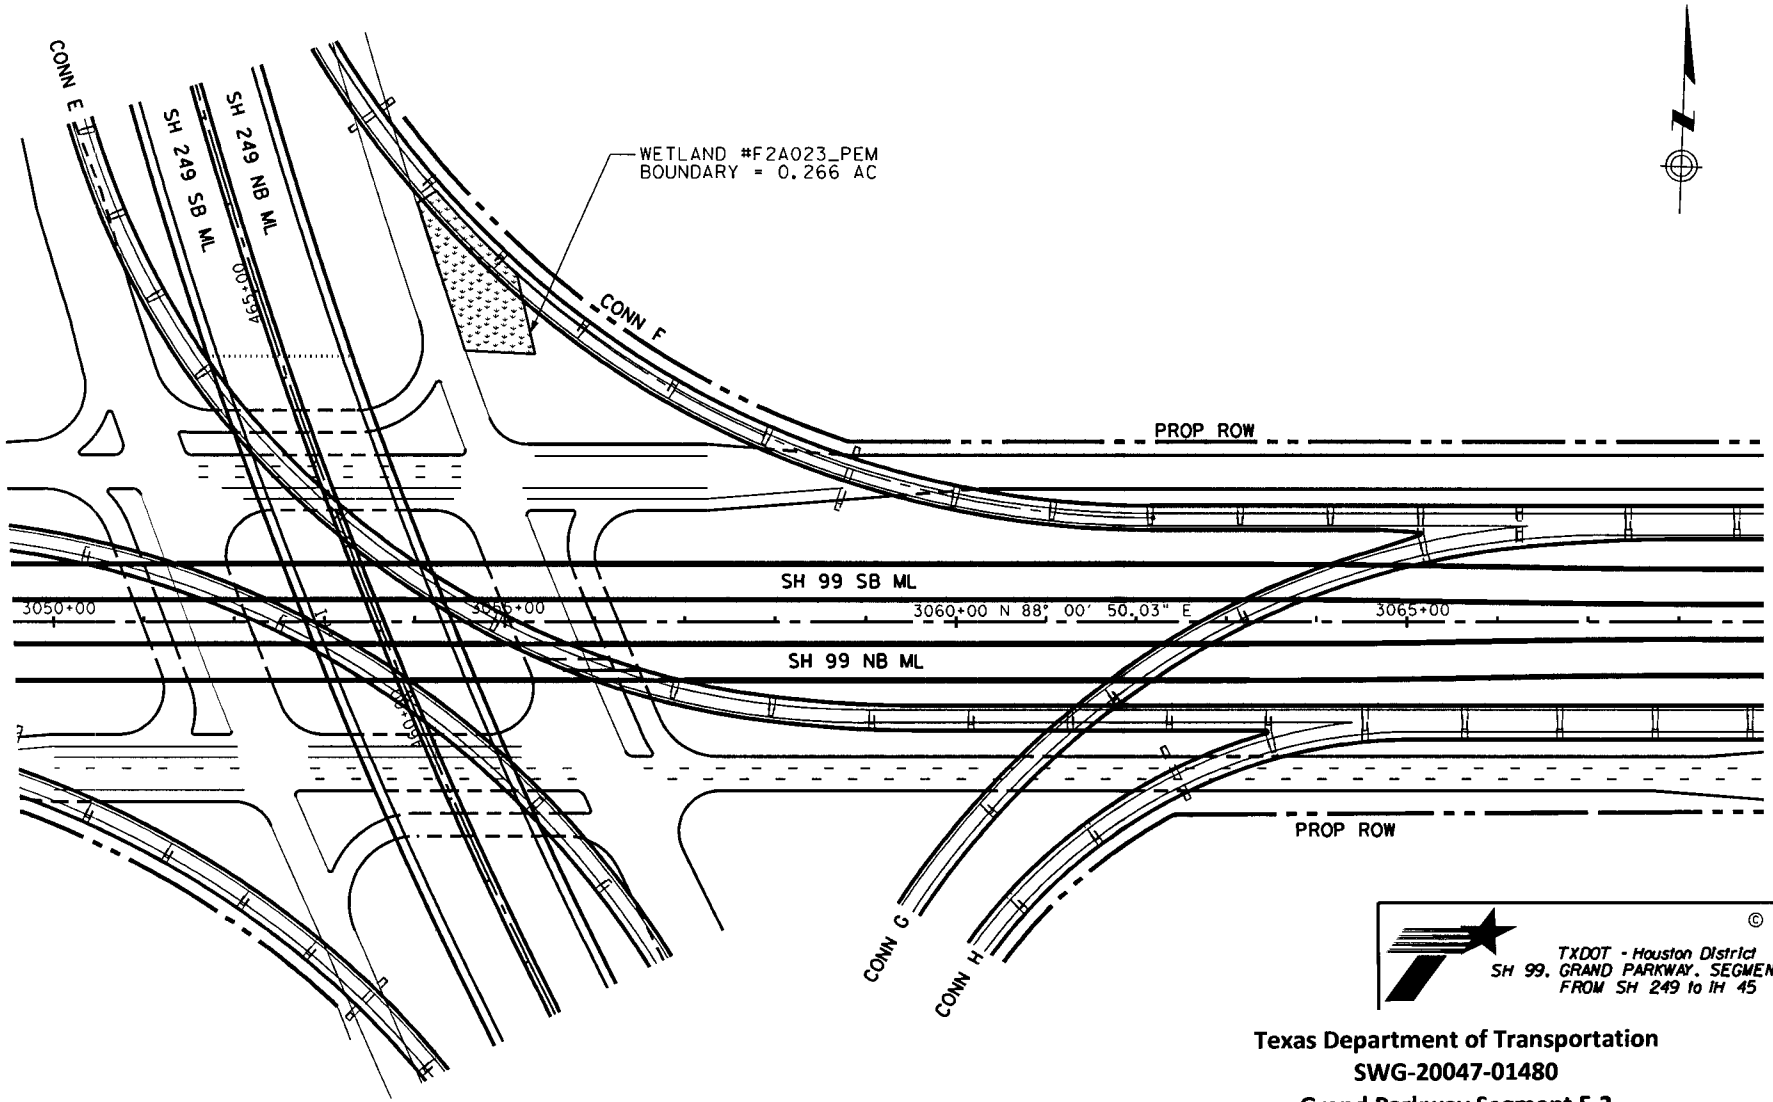

© 2012

TXDOT - Houston District
SH 99, GRAND PARKWAY, SEGMENT F-2
FROM SH 249 to IH 45

Texas Department of Transportation
SWG-20047-01480
Grand Parkway Segment F-2
May 18, 2012
Sheet 1 of 49

LEGEND

- WETLAND BOUNDARY
- PROPOSED RIGHT-OF-WAY
- EXISTING RIGHT-OF-WAY
- WETLAND

0 50 100 200 400
SCALE: 1"=200'

~~SWG 1997-02901~~
~~EXHIBIT B~~

3/8/2012

...\WETLAND F2 EXHIBIT 01.dgn

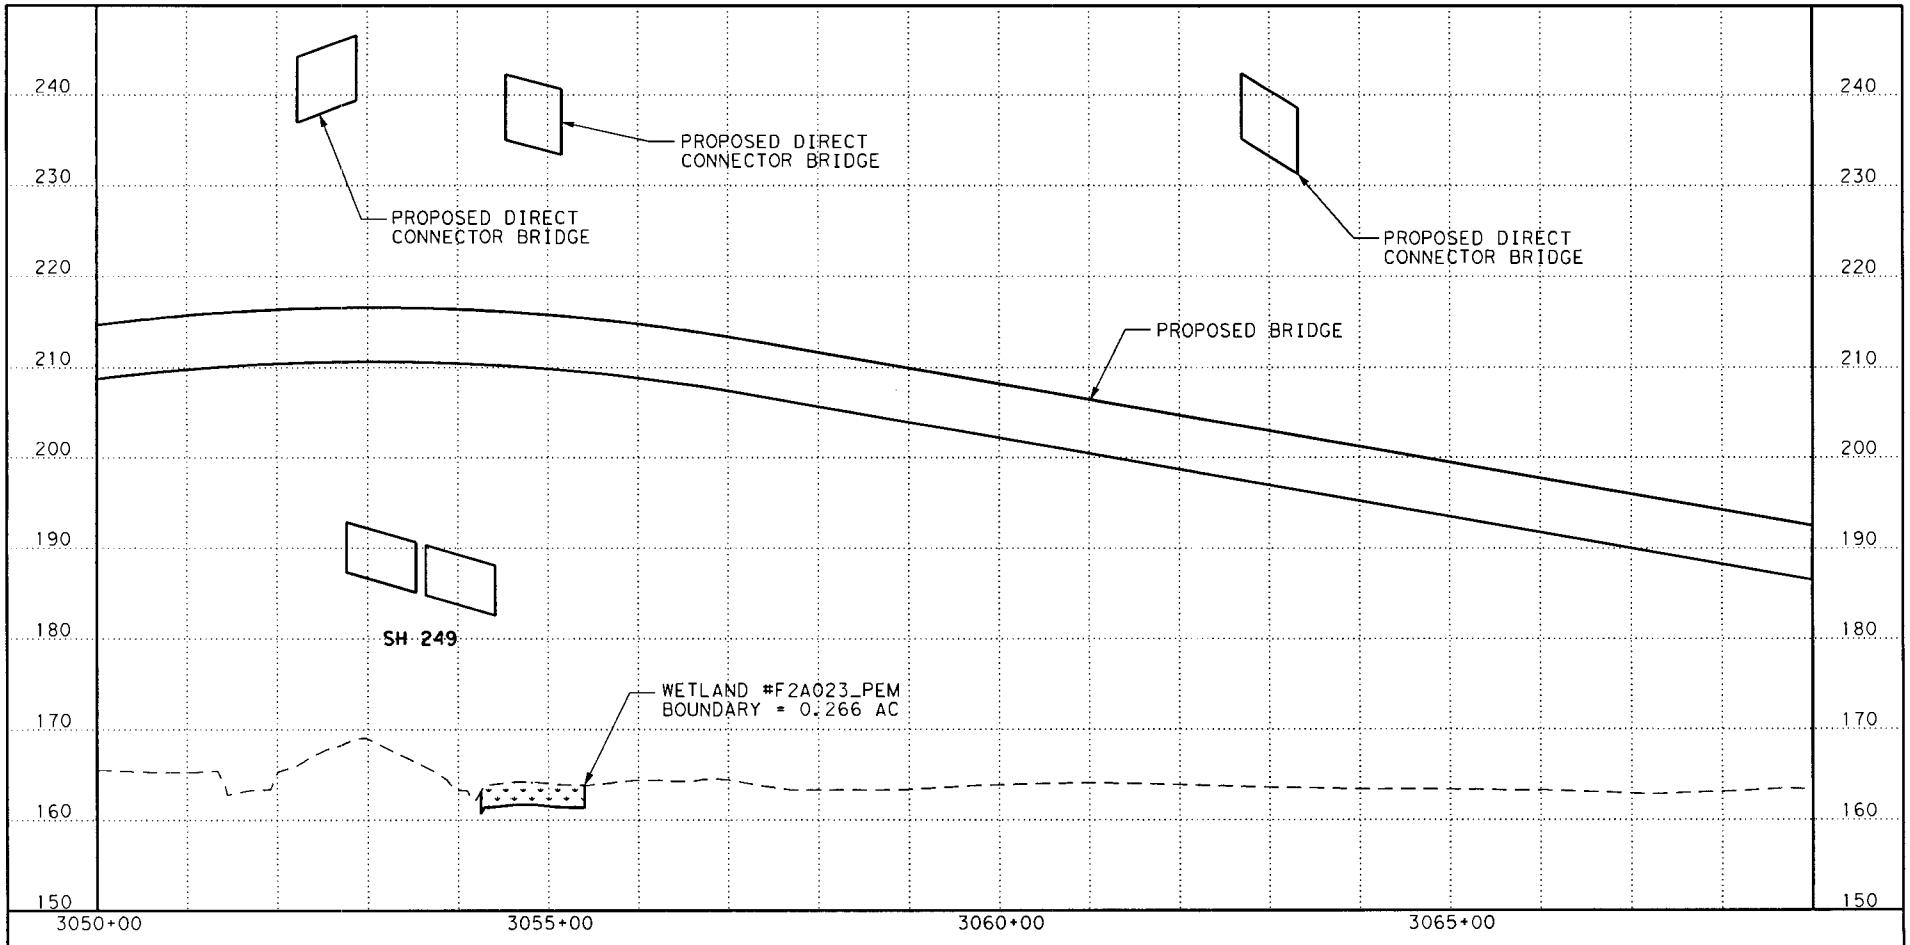

© 2012

TXDOT - Houston District
SH 99, GRAND PARKWAY, SEGMENT F-2
FROM SH 249 to IH 45

Texas Department of Transportation
SWG-20047-01480
Grand Parkway Segment F-2
May 18, 2012
Sheet 2 of 49

LEGEND

- PROPOSED PROFILE
- EXISTING GROUND
- WETLAND

0 50 100 200 400
SCALE: 1"=200' HORZ
1"= 20' VERT

~~SWG-1997-02901~~
~~EXHIBIT B~~

3/8/2012 ...\WETLAND_F2_EXHIBIT_02.dgn

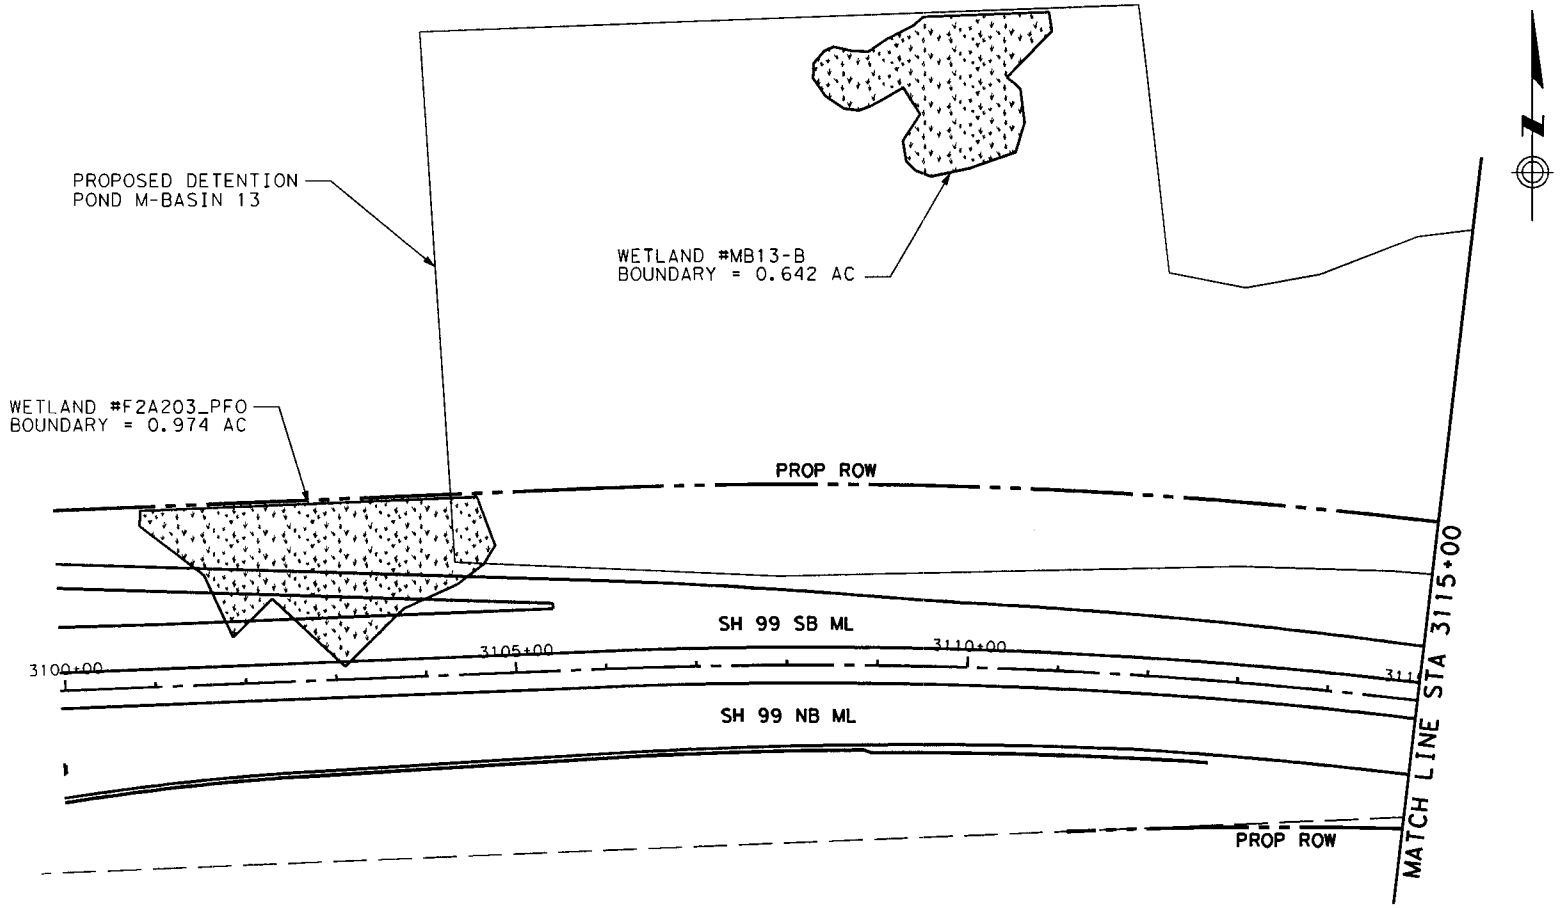

© 2012

TXDOT - Houston District
SH 99, GRAND PARKWAY, SEGMENT F-2
FROM SH 249 to IH 45

Texas Department of Transportation
SWG-20047-01480
Grand Parkway Segment F-2
May 18, 2012
Sheet 3 of 49

LEGEND

- WETLAND BOUNDARY
- PROPOSED RIGHT-OF-WAY
- EXISTING RIGHT-OF-WAY
- WETLAND

0 50 100 200 400
SCALE: 1"=200'

SWG 1997-02901
EXHIBIT B

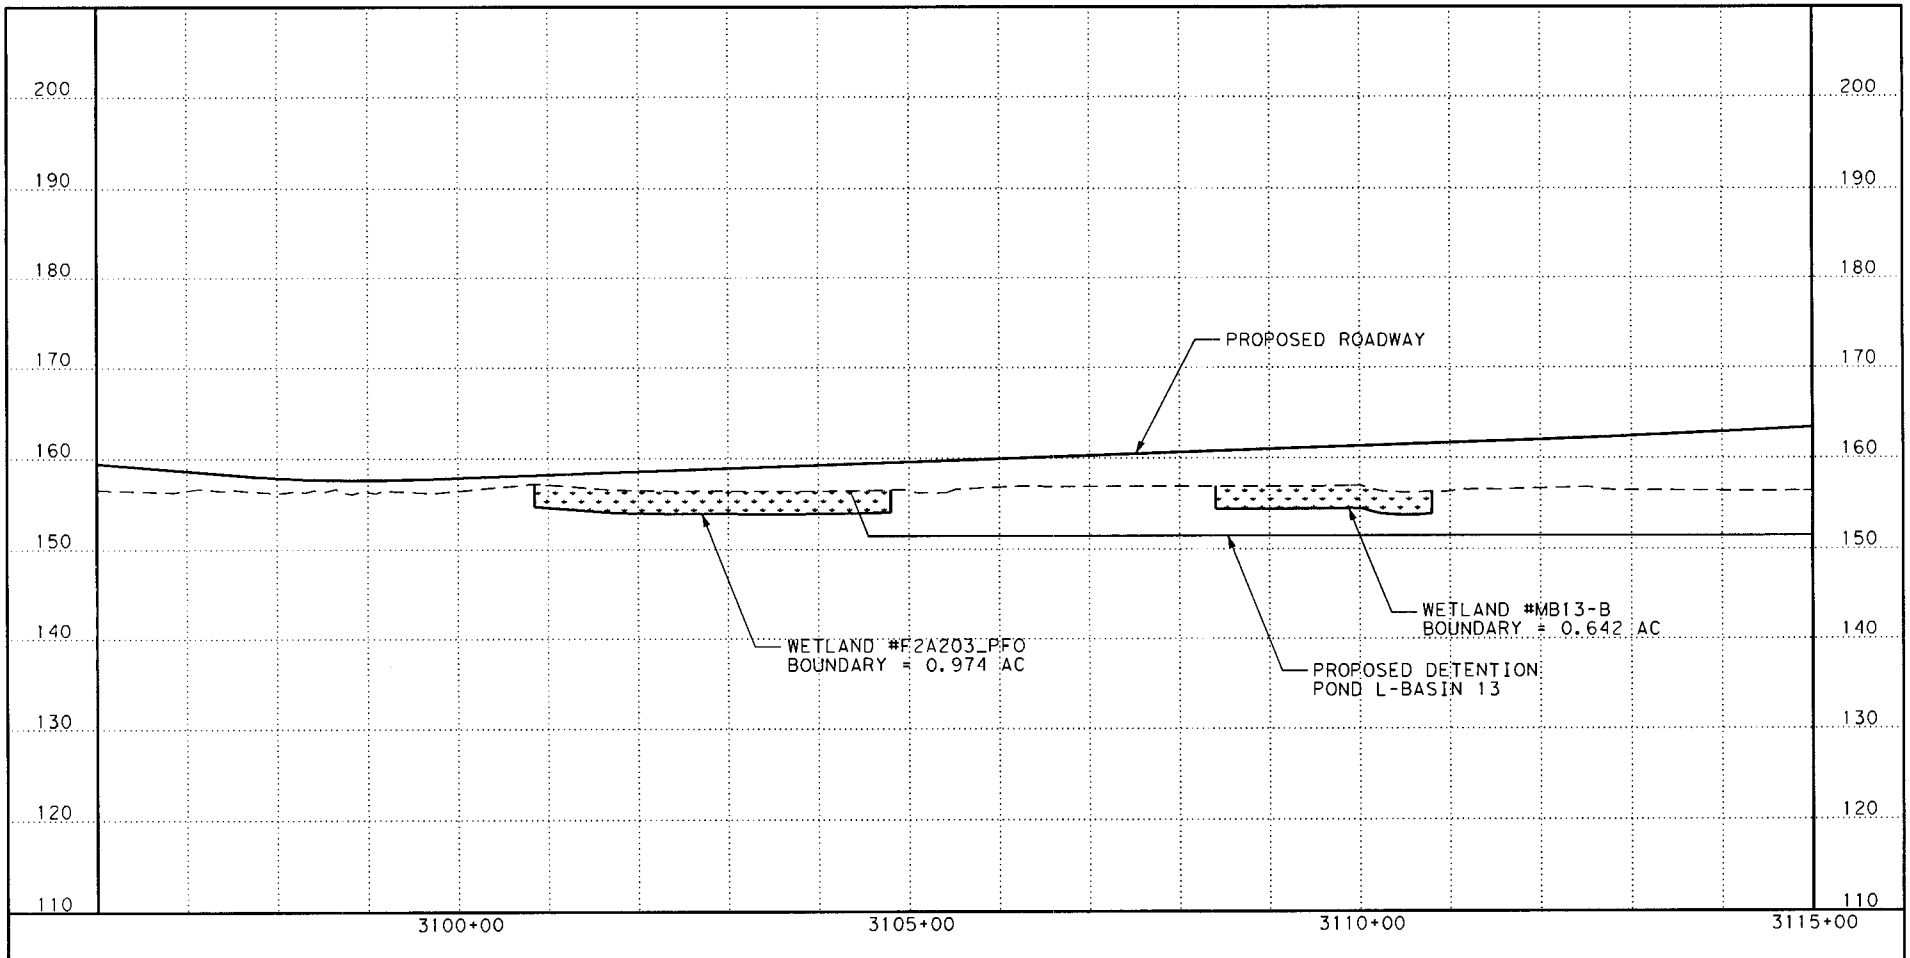

© 2012

TXDOT - Houston District
SH 99, GRAND PARKWAY, SEGMENT F-2
FROM SH 249 to IH 45

Texas Department of Transportation
SWG-20047-01480
Grand Parkway Segment F-2
May 18, 2012
Sheet 4 of 49

LEGEND

- PROPOSED PROFILE
- EXISTING GROUND
- WETLAND

0 50 100 200 400
SCALE: 1"=200' HORZ
1"= 20' VERT

~~SWG 1997-02901~~
~~EXHIBIT B~~

3/8/2012

...\WETLAND F2 EXHIBIT 04.dgn

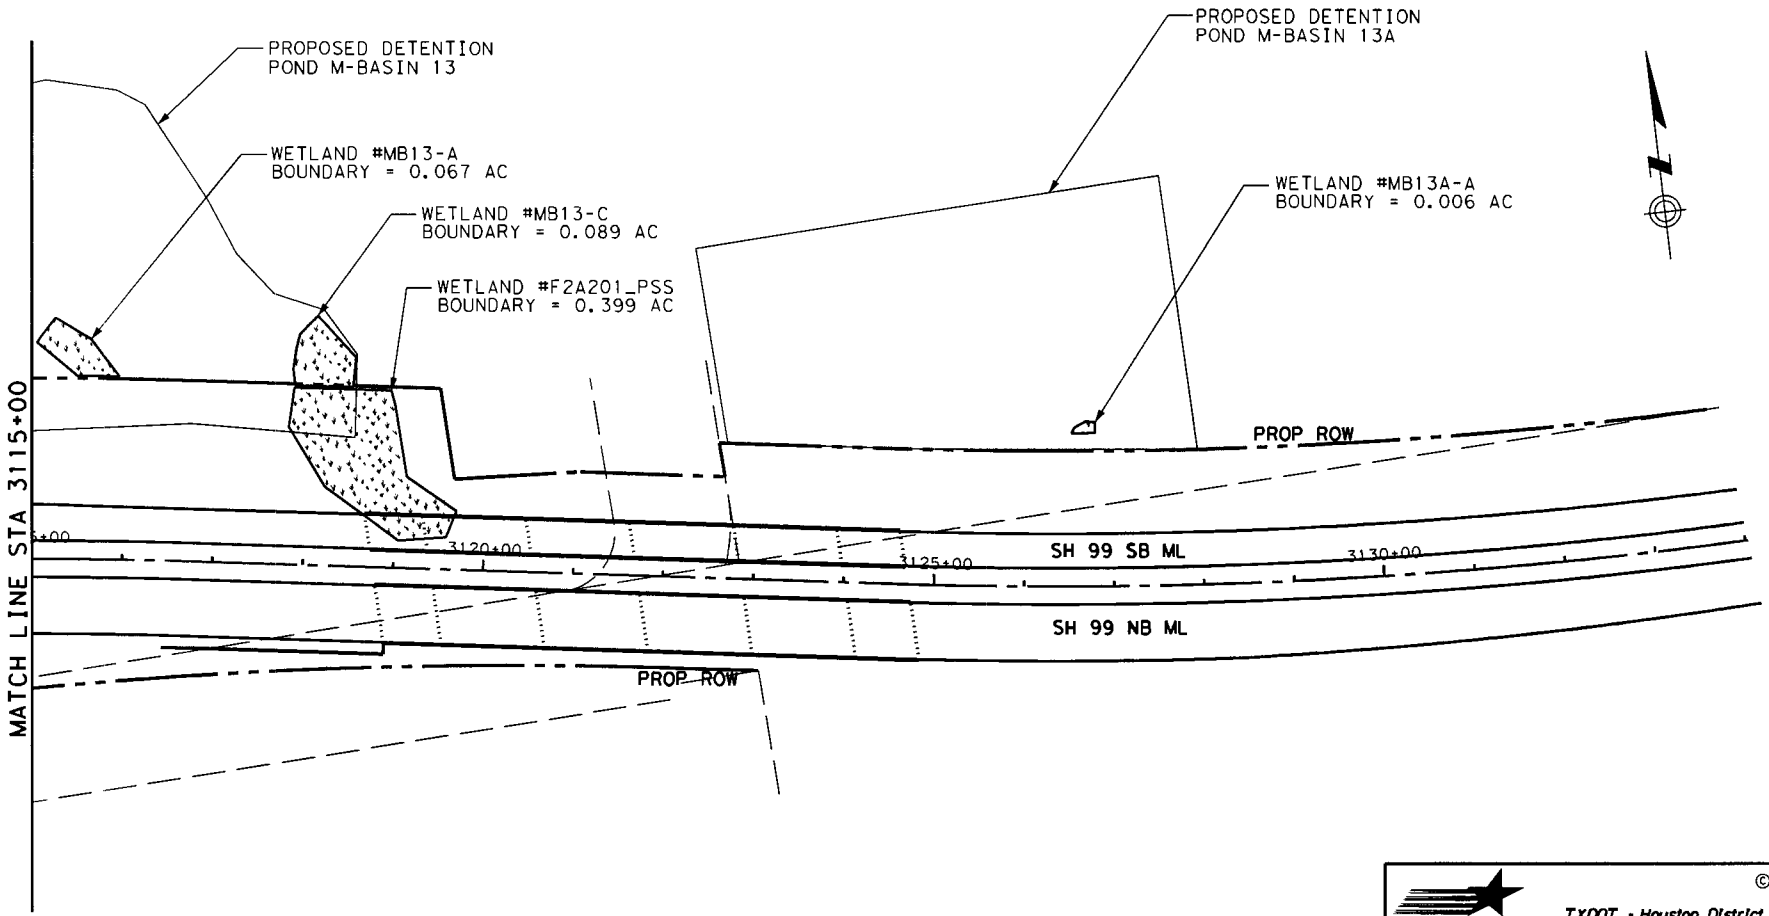

© 2012

TXDOT - Houston District
SH 99, GRAND PARKWAY, SEGMENT F-2
FROM SH 249 to IH 45

Texas Department of Transportation
SWG-20047-01480
Grand Parkway Segment F-2
May 18, 2012
Sheet 5 of 49

LEGEND

- WETLAND BOUNDARY
- PROPOSED RIGHT-OF-WAY
- EXISTING RIGHT-OF-WAY
- WETLAND

0 50 100 200 400
SCALE: 1"=200'

SWG 1997-02901
EXHIBIT B

3/8/2012 \WETLAND F2 EXHIBIT 05.dgn

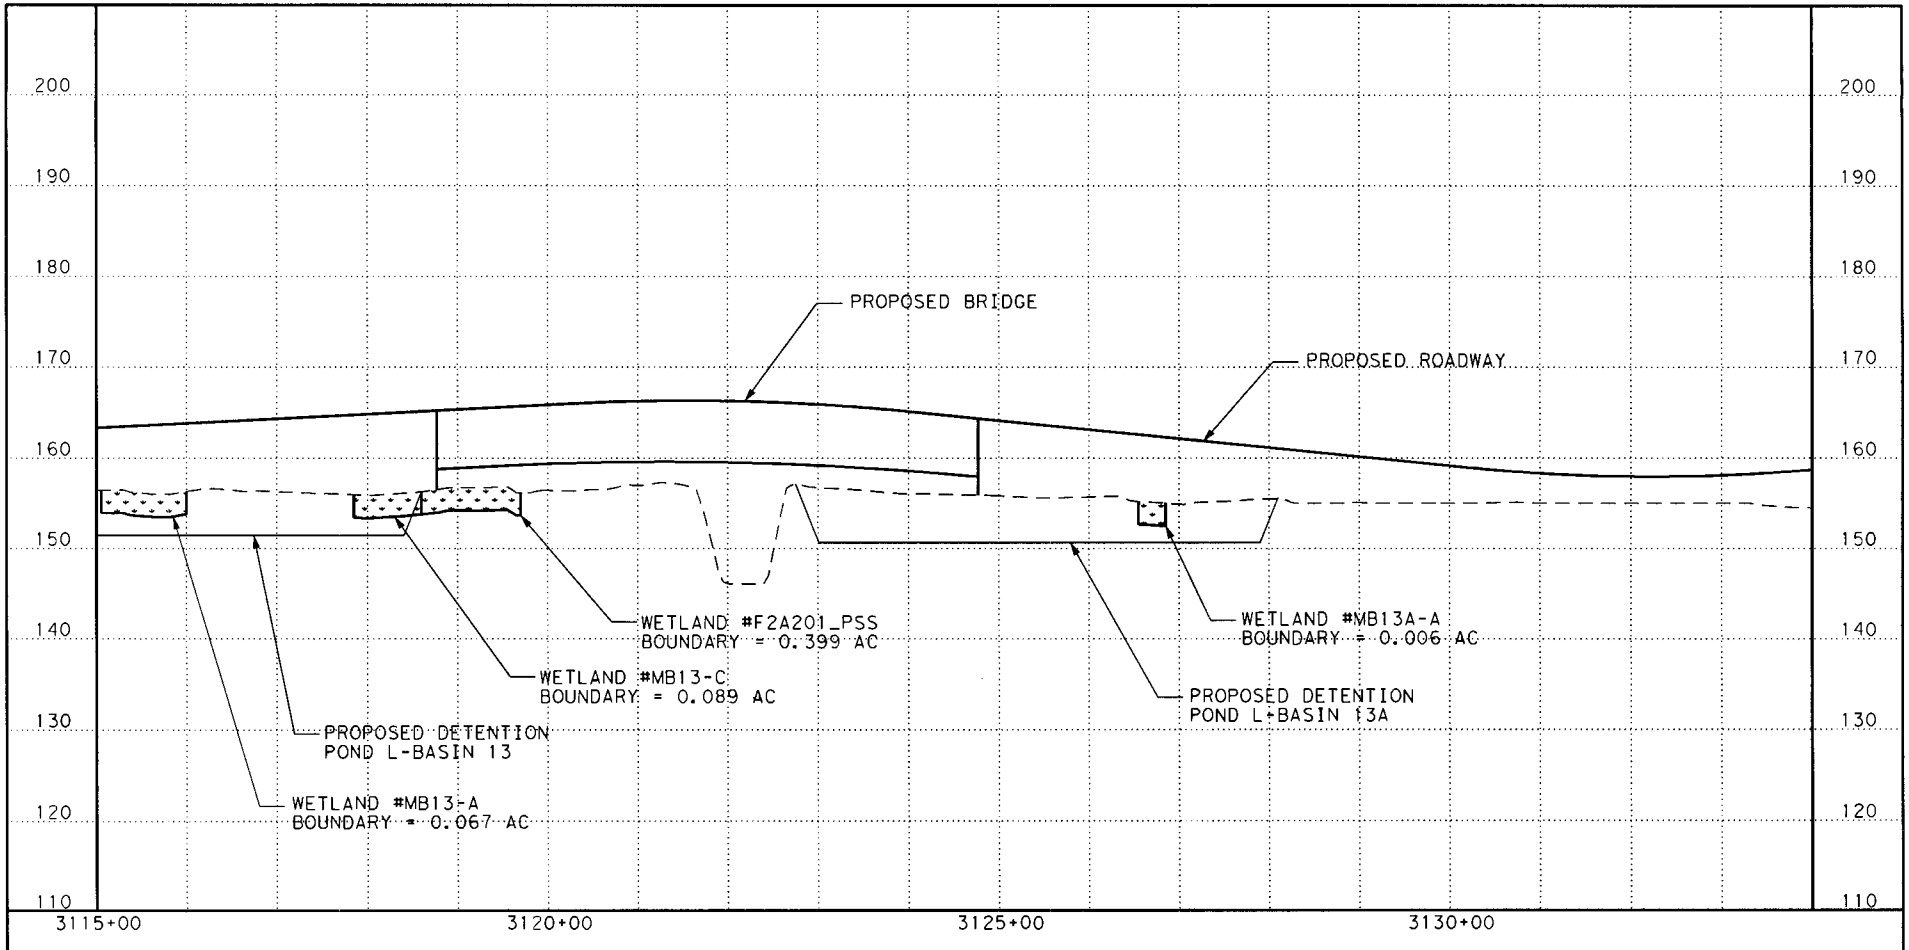

© 2012

TXDOT - Houston District
SH 99, GRAND PARKWAY, SEGMENT F-2
FROM SH 249 to IH 45

Texas Department of Transportation
SWG-20047-01480
Grand Parkway Segment F-2
May 18, 2012
Sheet 6 of 49

LEGEND

- PROPOSED PROFILE
- EXISTING GROUND
- WETLAND

0 50 100 200 400
SCALE: 1"=200' HORZ
1"= 20' VERT

SWG 1997-02901
EXHIBIT B

3/8/2012

...\WETLAND F2 EXHIBIT 06.dgn

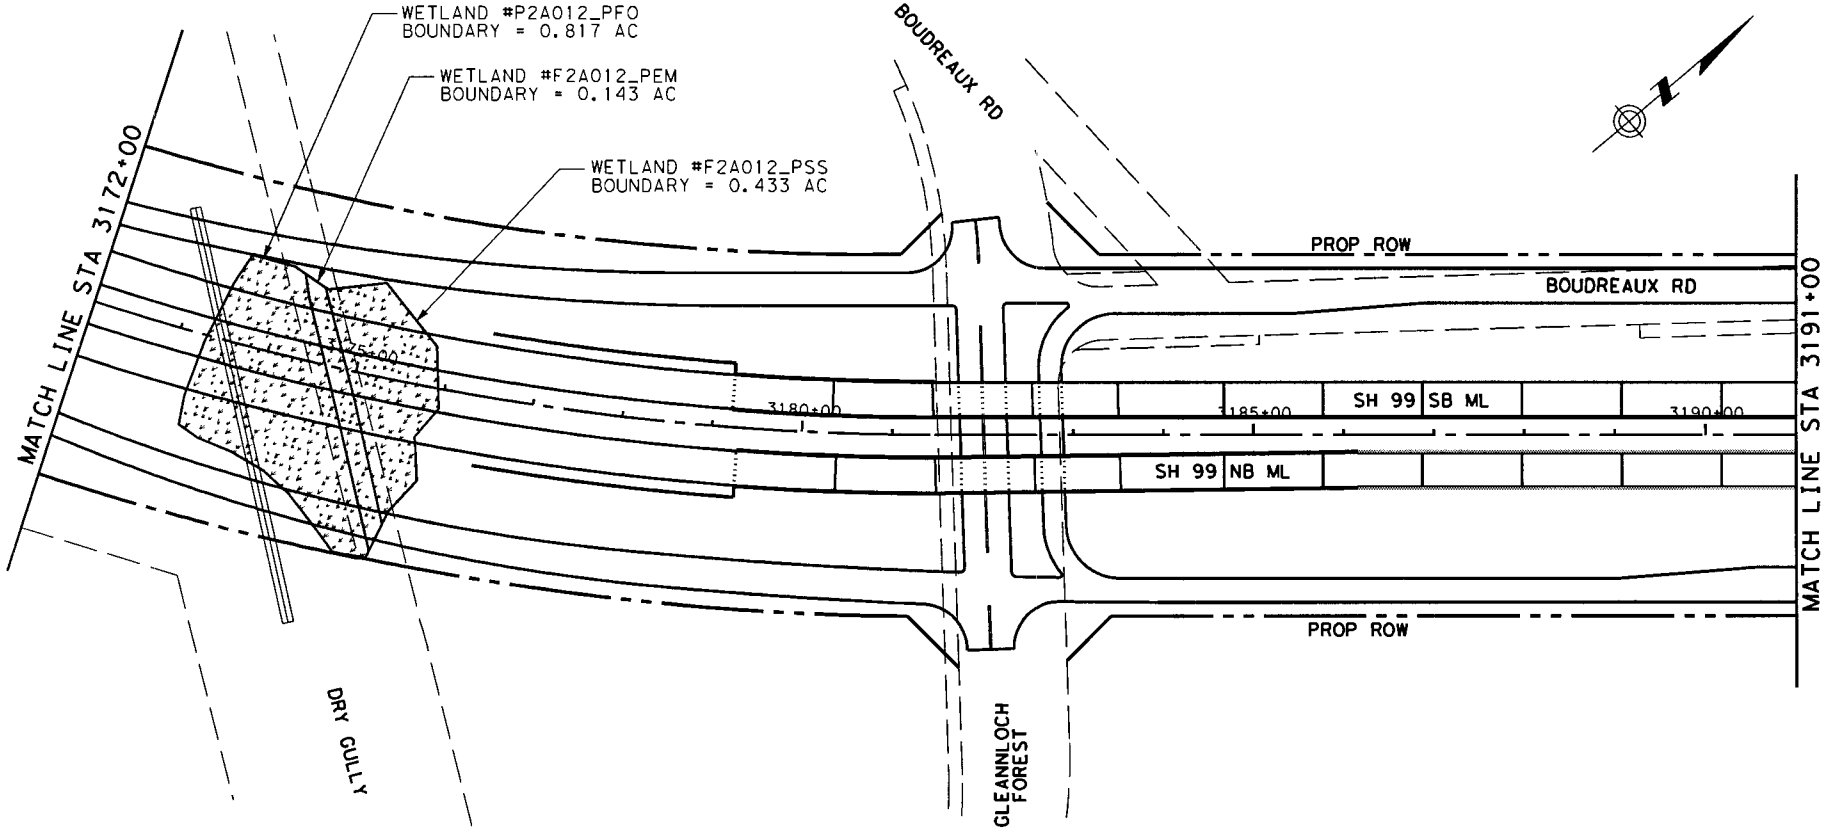

© 2012

TxDOT - Houston District
SH 99, GRAND PARKWAY, SEGMENT F-2
FROM SH 249 to IH 45

Texas Department of Transportation
SWG-20047-01480
Grand Parkway Segment F-2
May 18, 2012
Sheet 7 of 49

LEGEND

- WETLAND BOUNDARY
- PROPOSED RIGHT-OF-WAY
- EXISTING RIGHT-OF-WAY
- WETLAND

0 50 100 200 400
SCALE: 1"=200'

~~SWG 1997-02901~~
~~EXHIBIT B~~

3/8/2012 ...\WETLAND F2 EXHIBIT 07.dgn

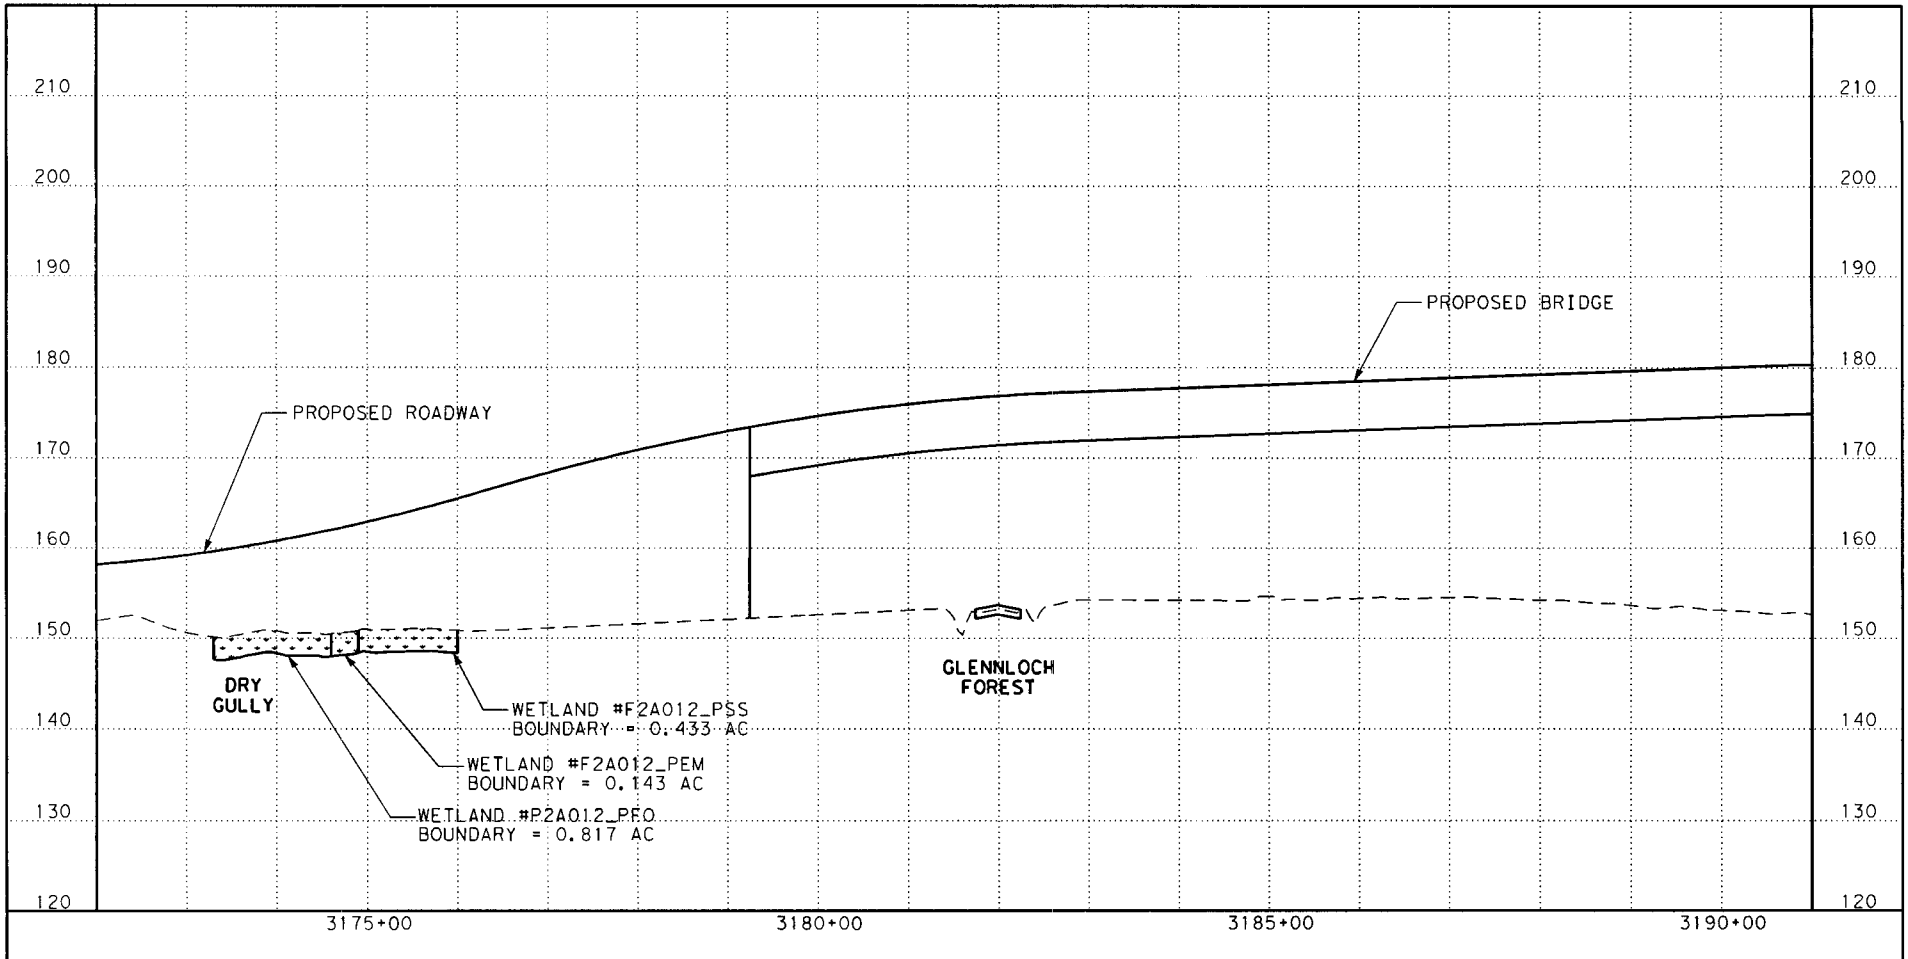

© 2012

TXDOT - Houston District
SH 99, GRAND PARKWAY, SEGMENT F-2
FROM SH 249 to IH 45

Texas Department of Transportation
SWG-20047-01480
Grand Parkway Segment F-2
May 18, 2012
Sheet 8 of 49

LEGEND

- PROPOSED PROFILE
- EXISTING GROUND
- WETLAND

0 50 100 200 400
SCALE: 1"=200' HORZ
1"= 20' VERT

~~SWG 1997-02901~~
~~EXHIBIT B~~

3/8/2012

...\WETLAND F2 EXHIBIT 08.dgn

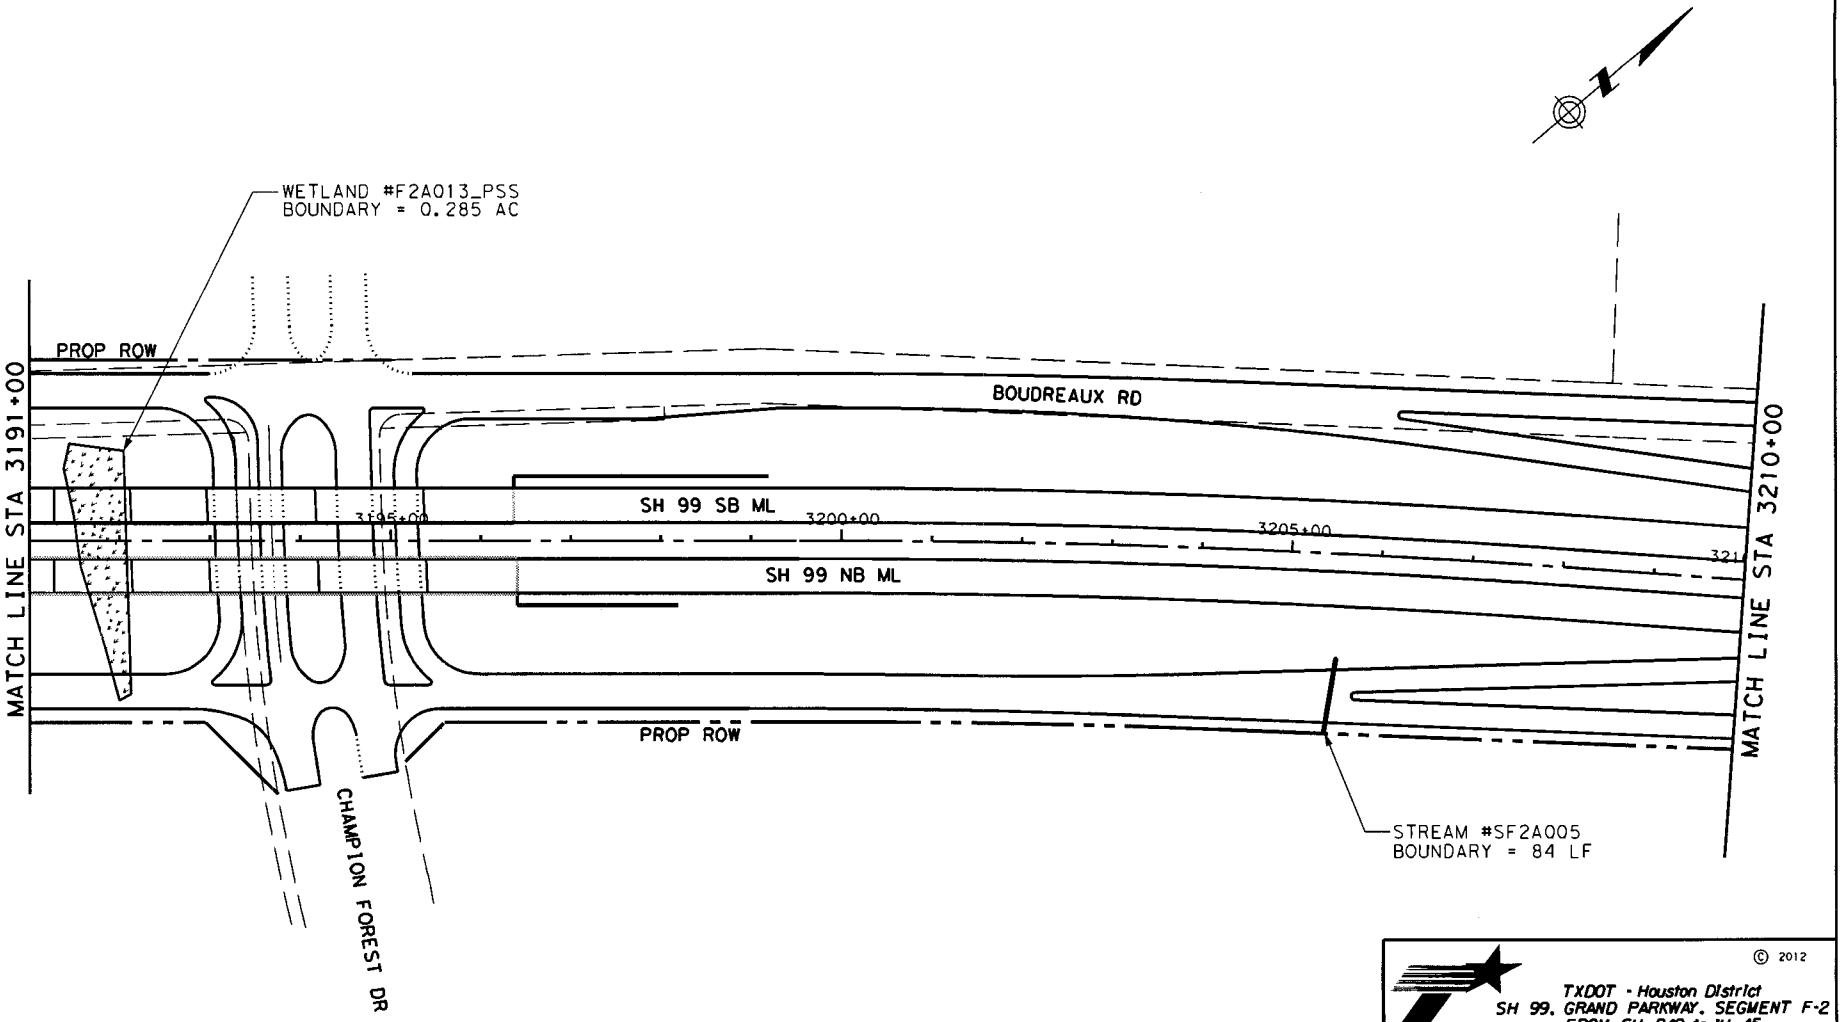

© 2012

TXDOT - Houston District
SH 99, GRAND PARKWAY, SEGMENT F-2
FROM SH 249 to IH 45

Texas Department of Transportation
SWG-20047-01480
Grand Parkway Segment F-2
May 18, 2012
Sheet 9 of 49

LEGEND

- WETLAND BOUNDARY
- PROPOSED RIGHT-OF-WAY
- EXISTING RIGHT-OF-WAY
- WETLAND

0 50 100 200 400
SCALE: 1"=200'

SWG 1997-02901
EXHIBIT B

3/8/2012 \WETLAND F2 EXHIBIT 09.dgn

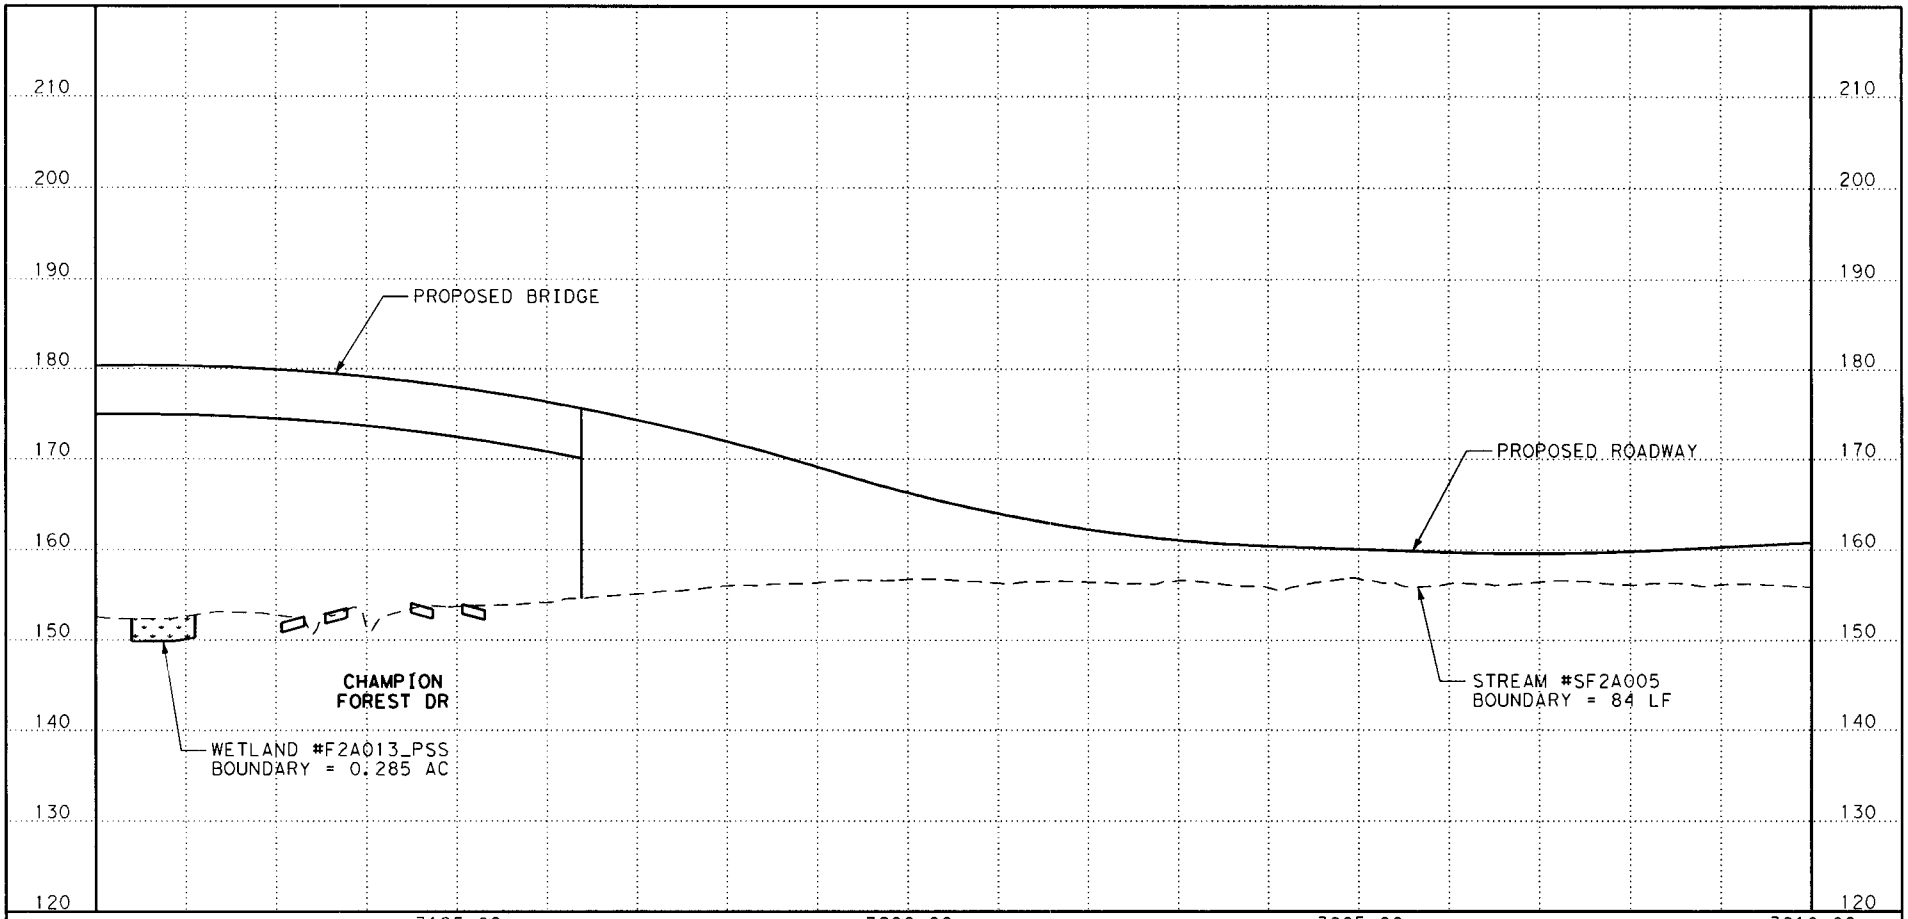

© 2012

TXDOT - Houston District
SH 99, GRAND PARKWAY, SEGMENT F-2
FROM SH 249 to IH 45

Baker

LEGEND

- PROPOSED PROFILE
- EXISTING GROUND
- WETLAND

0 50 100
SCAL

Texas Department of Transportation
SWG-20047-01480
Grand Parkway Segment F-2
May 18, 2012
Sheet 10 of 49

3/8/2012 ...\WETLAND F2 EXHIBIT 10.dgn

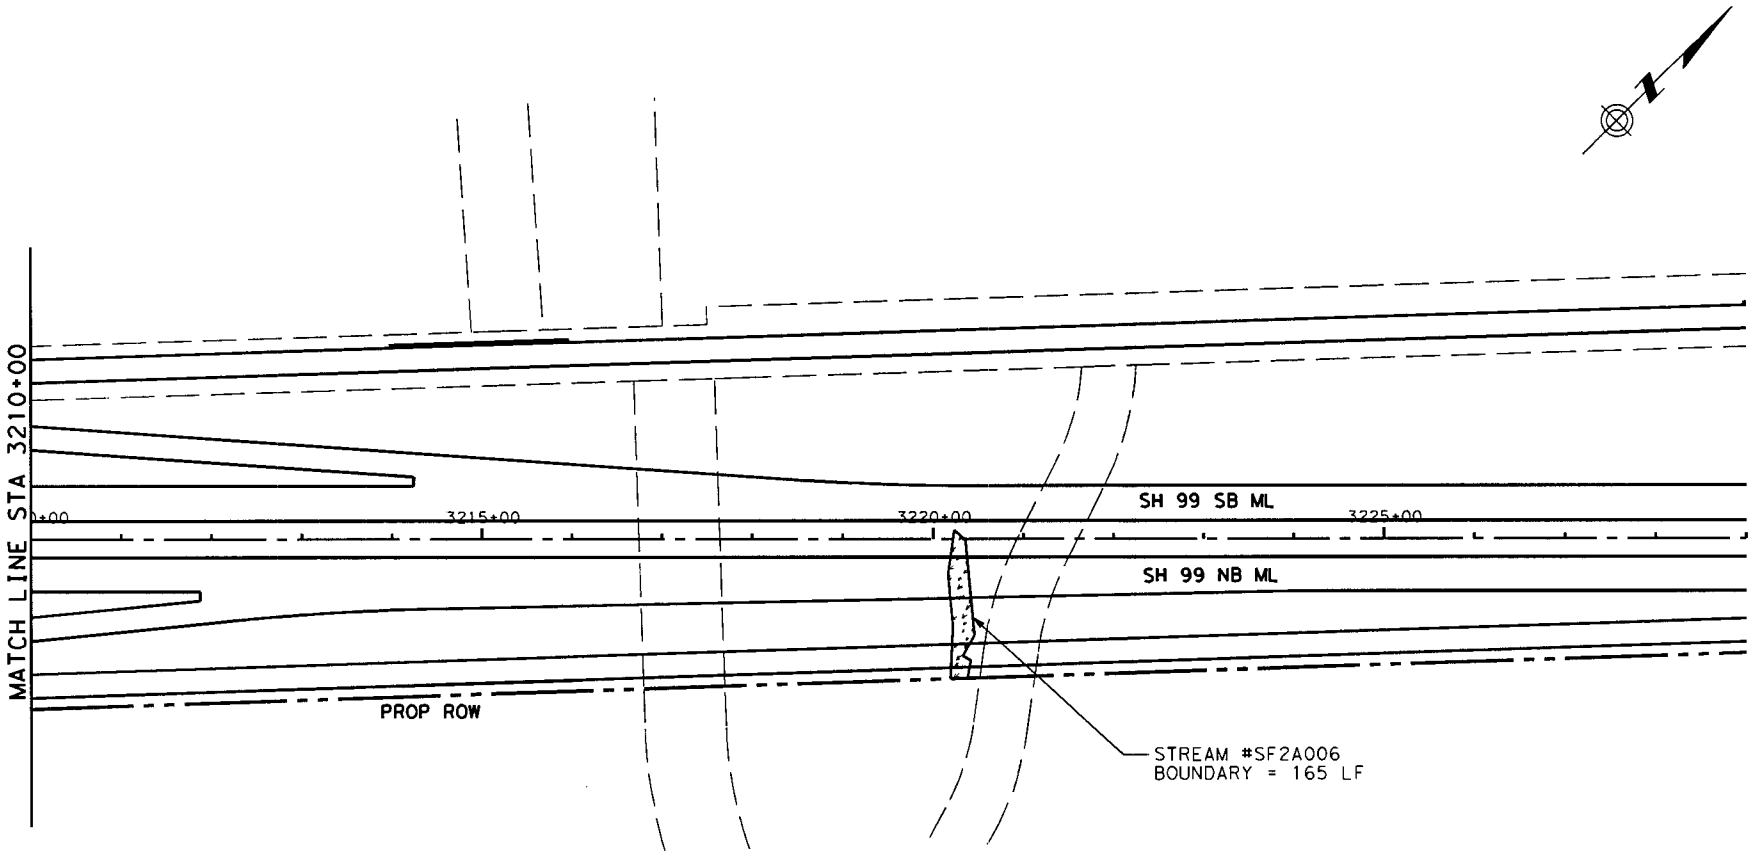

© 2012

TXDOT - Houston District
SH 99, GRAND PARKWAY, SEGMENT F-2
FROM SH 249 to IH 45

Baker

LEGEND

- WETLAND BOUNDARY
- PROPOSED RIGHT-OF-WAY
- EXISTING RIGHT-OF-WAY
- WETLAND

0 50

Texas Department of Transportation
SWG-20047-01480
Grand Parkway Segment F-2
May 18, 2012

3/8/2012 ...\WETLAND F2 EXHIBIT 11.dgn

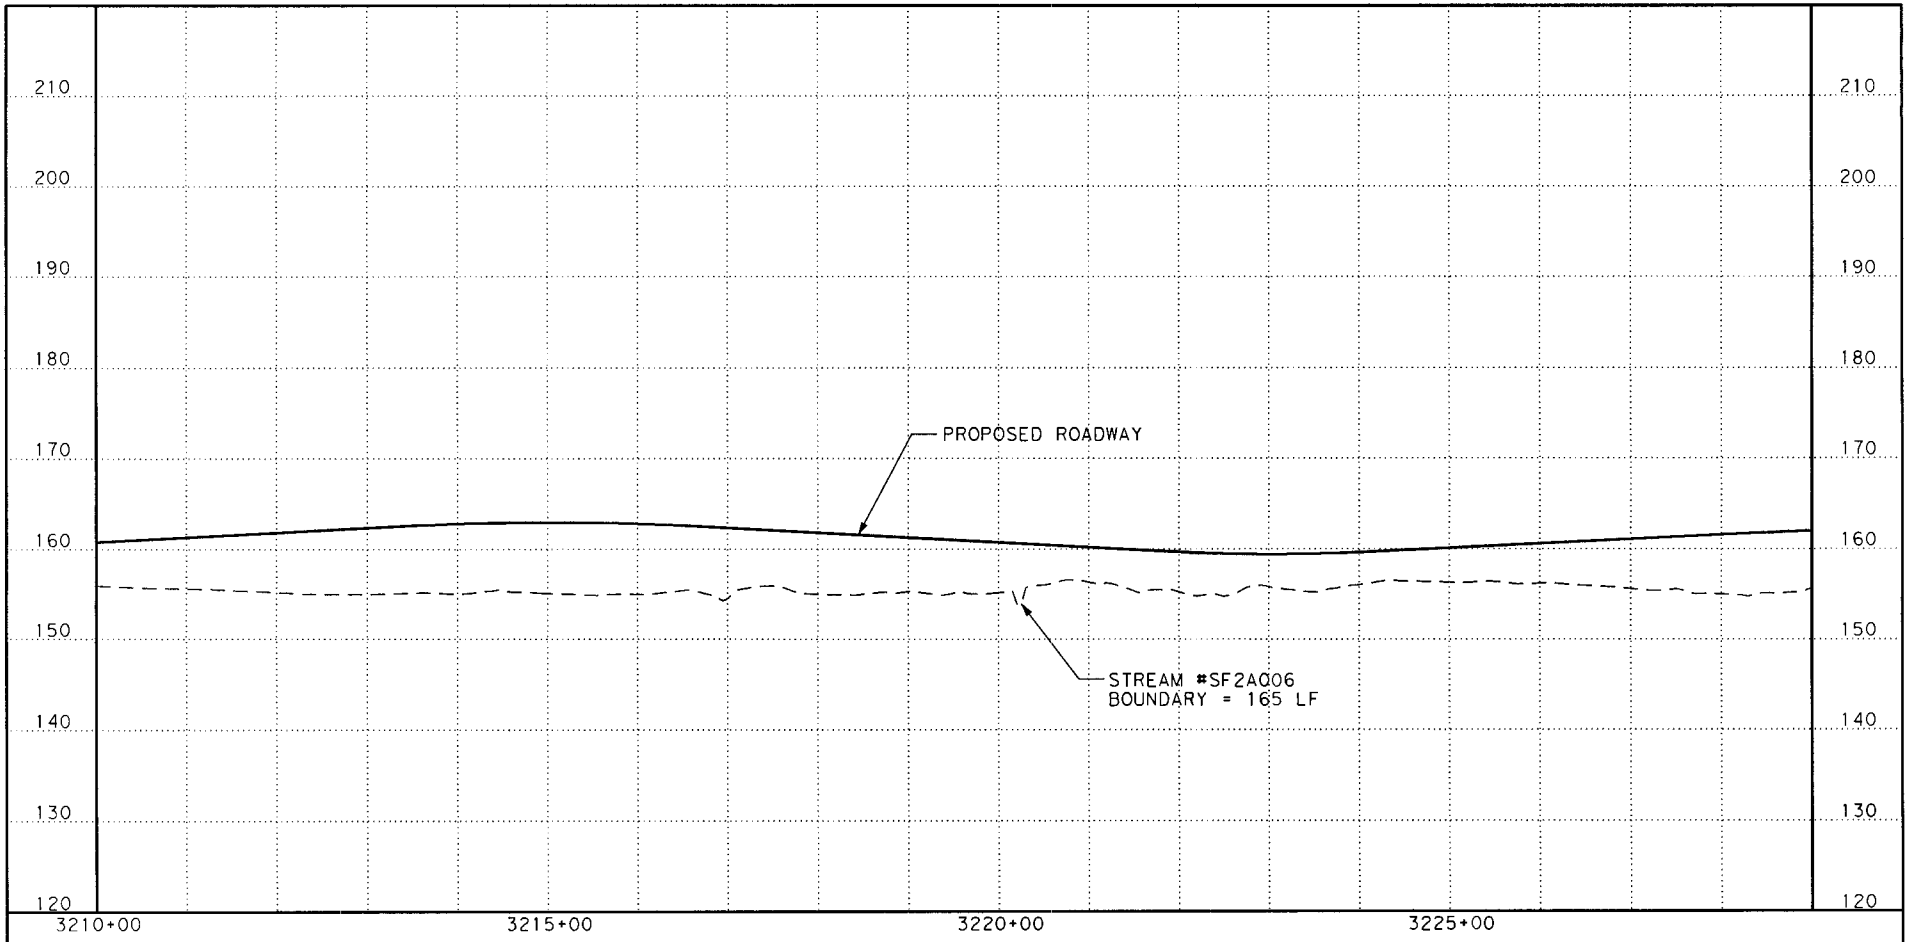

© 2012

TXDOT - Houston District
SH 99, GRAND PARKWAY, SEGMENT F-2
FROM SH 249 to IH 45

Baker

LEGEND

- PROPOSED PROFILE
- EXISTING GROUND
- WETLAND

0 50

Texas Department of Transportation
SWG-20047-01480
Grand Parkway Segment F-2
May 18, 2012
Sheet 12 of 49

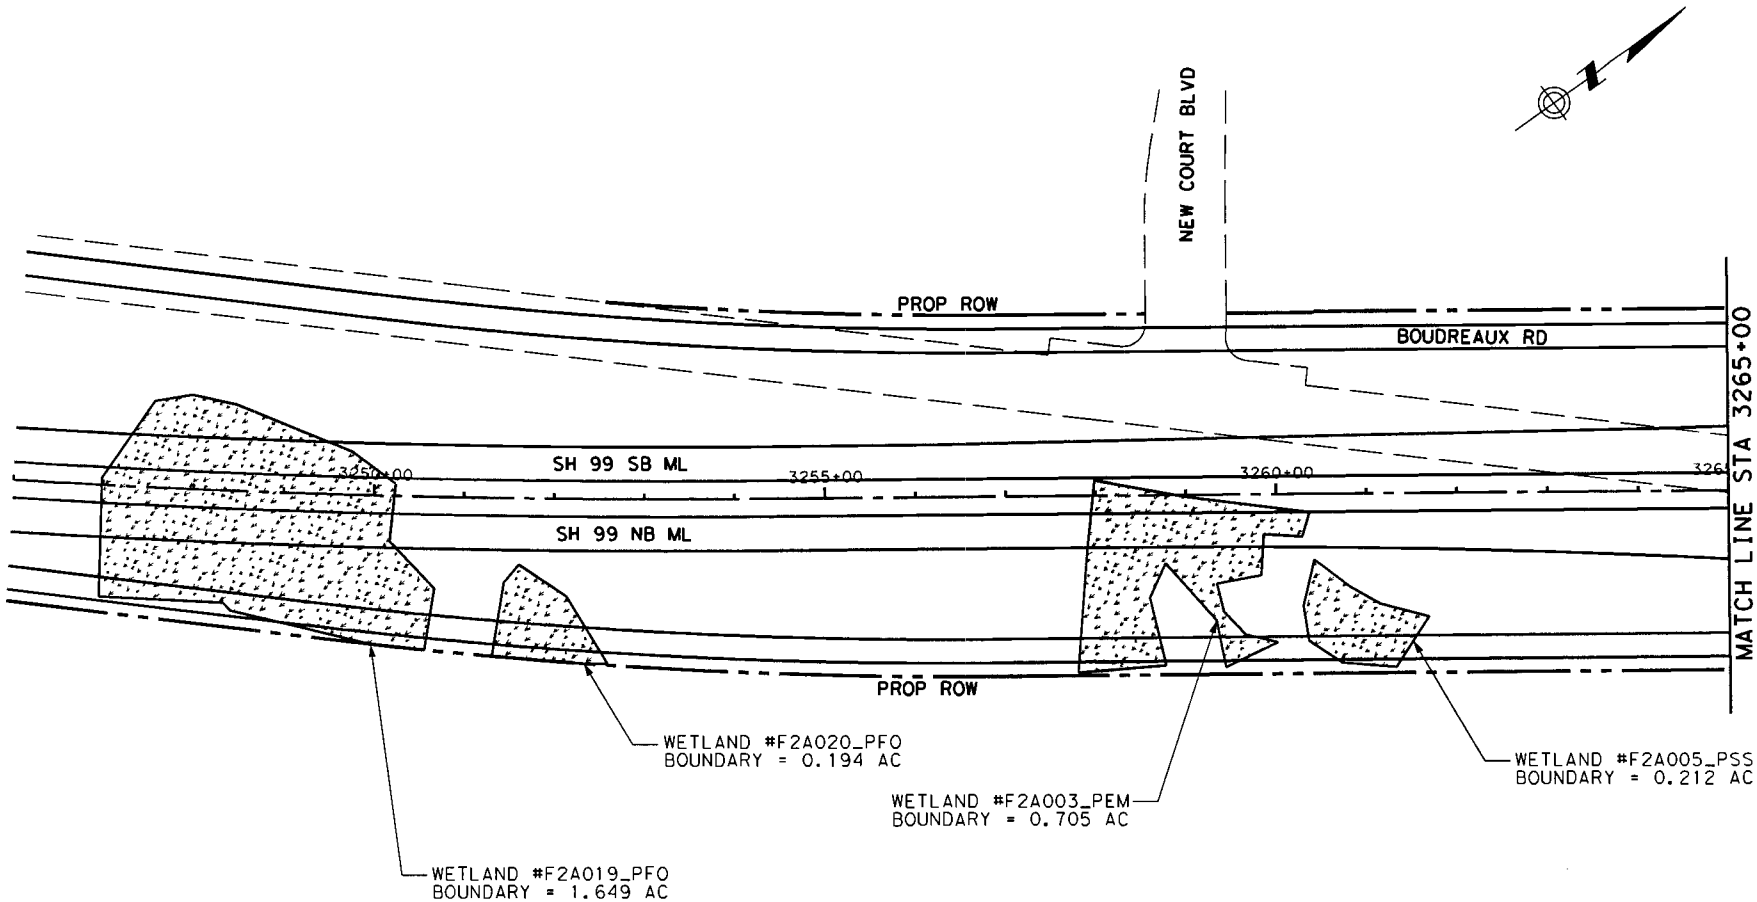

© 2012

TXDOT - Houston District
SH 99, GRAND PARKWAY, SEGMENT F-2
FROM SH 249 to IH 45

Baker

LEGEND

- WETLAND BOUNDARY
- PROPOSED RIGHT-OF-WAY
- EXISTING RIGHT-OF-WAY
- WETLAND

0 50

Texas Department of Transportation
SWG-20047-01480
Grand Parkway Segment F-2
May 18, 2012
Sheet 13 of 49

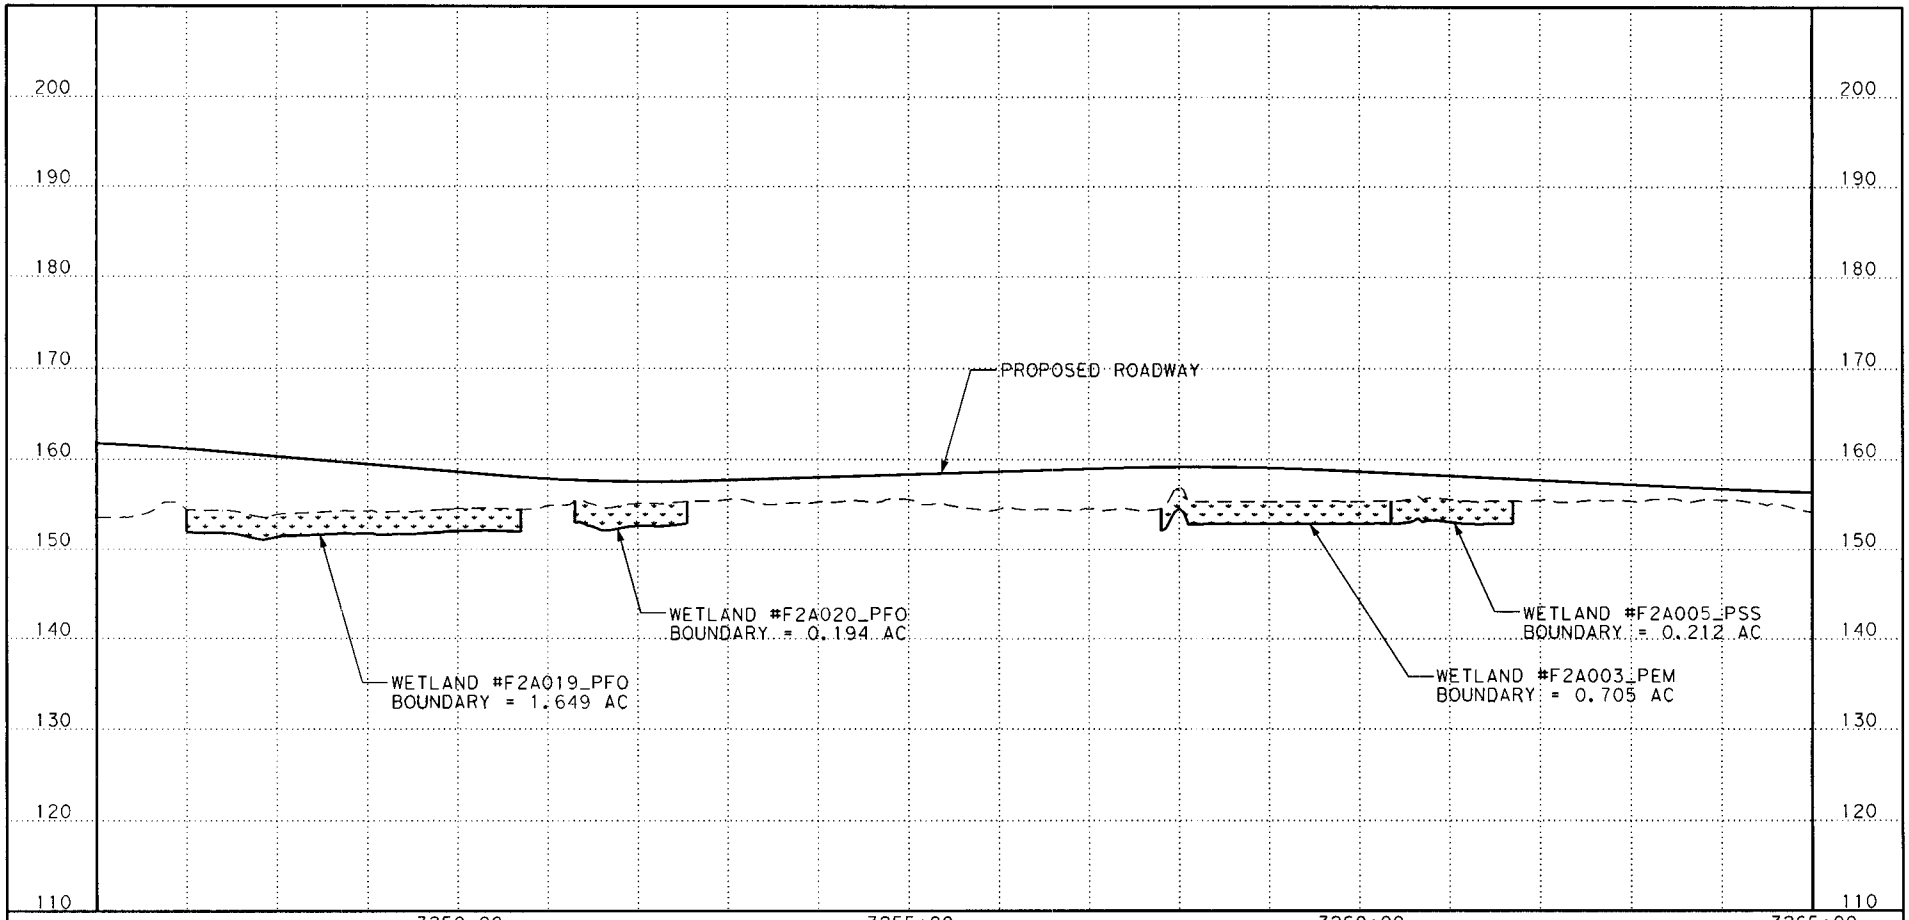

© 2012

TXDOT - Houston District
SH 99, GRAND PARKWAY, SEGMENT F-2
FROM SH 249 to IH 45

Baker

LEGEND

- PROPOSED PROFILE
- EXISTING GROUND
- WETLAND

0 50

Texas Department of Transportation
SWG-20047-01480
Grand Parkway Segment F-2
May 18, 2012
Sheet 14 of 49

3/8/2012 ...\WETLAND F2 EXHIBIT 14.dgn

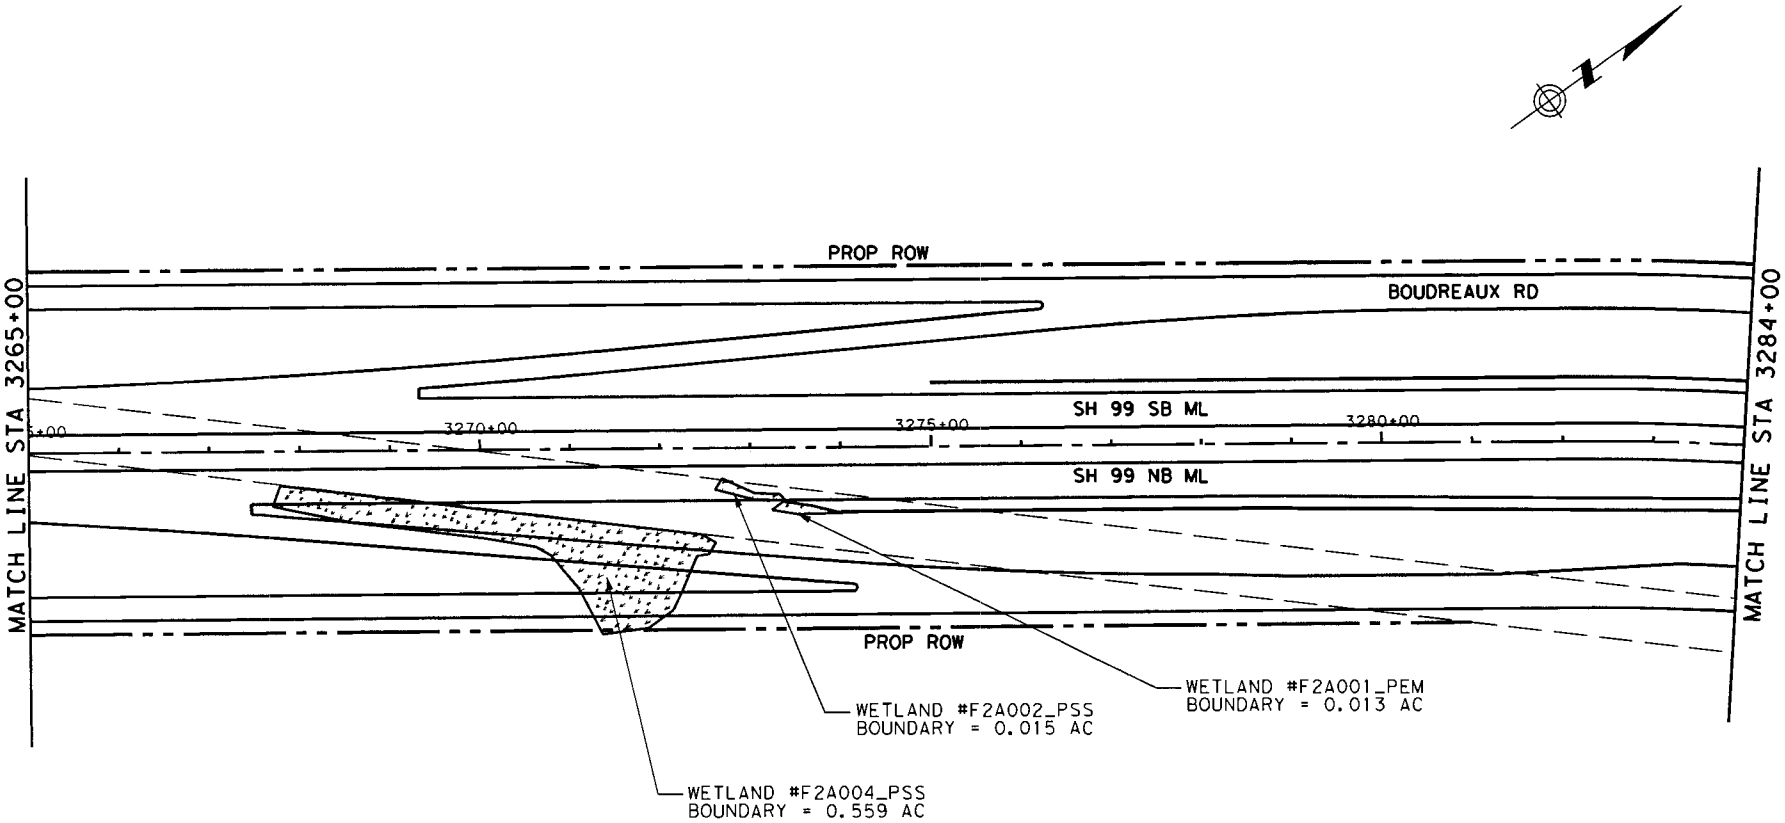

© 2012

TXDOT - Houston District
SH 99, GRAND PARKWAY, SEGMENT F-2
FROM SH 249 to IH 45

Texas Department of Transportation
SWG-20047-01480
Grand Parkway Segment F-2
May 18, 2012
Sheet 15 of 49

LEGEND

- WETLAND BOUNDARY
- PROPOSED RIGHT-OF-WAY
- EXISTING RIGHT-OF-WAY
- WETLAND

0 50 100 200 400
SCALE: 1"=200'

SWG 1997-02901
EXHIBIT B

3/8/2012 \WETLAND F2 EXHIBIT 15.dgn

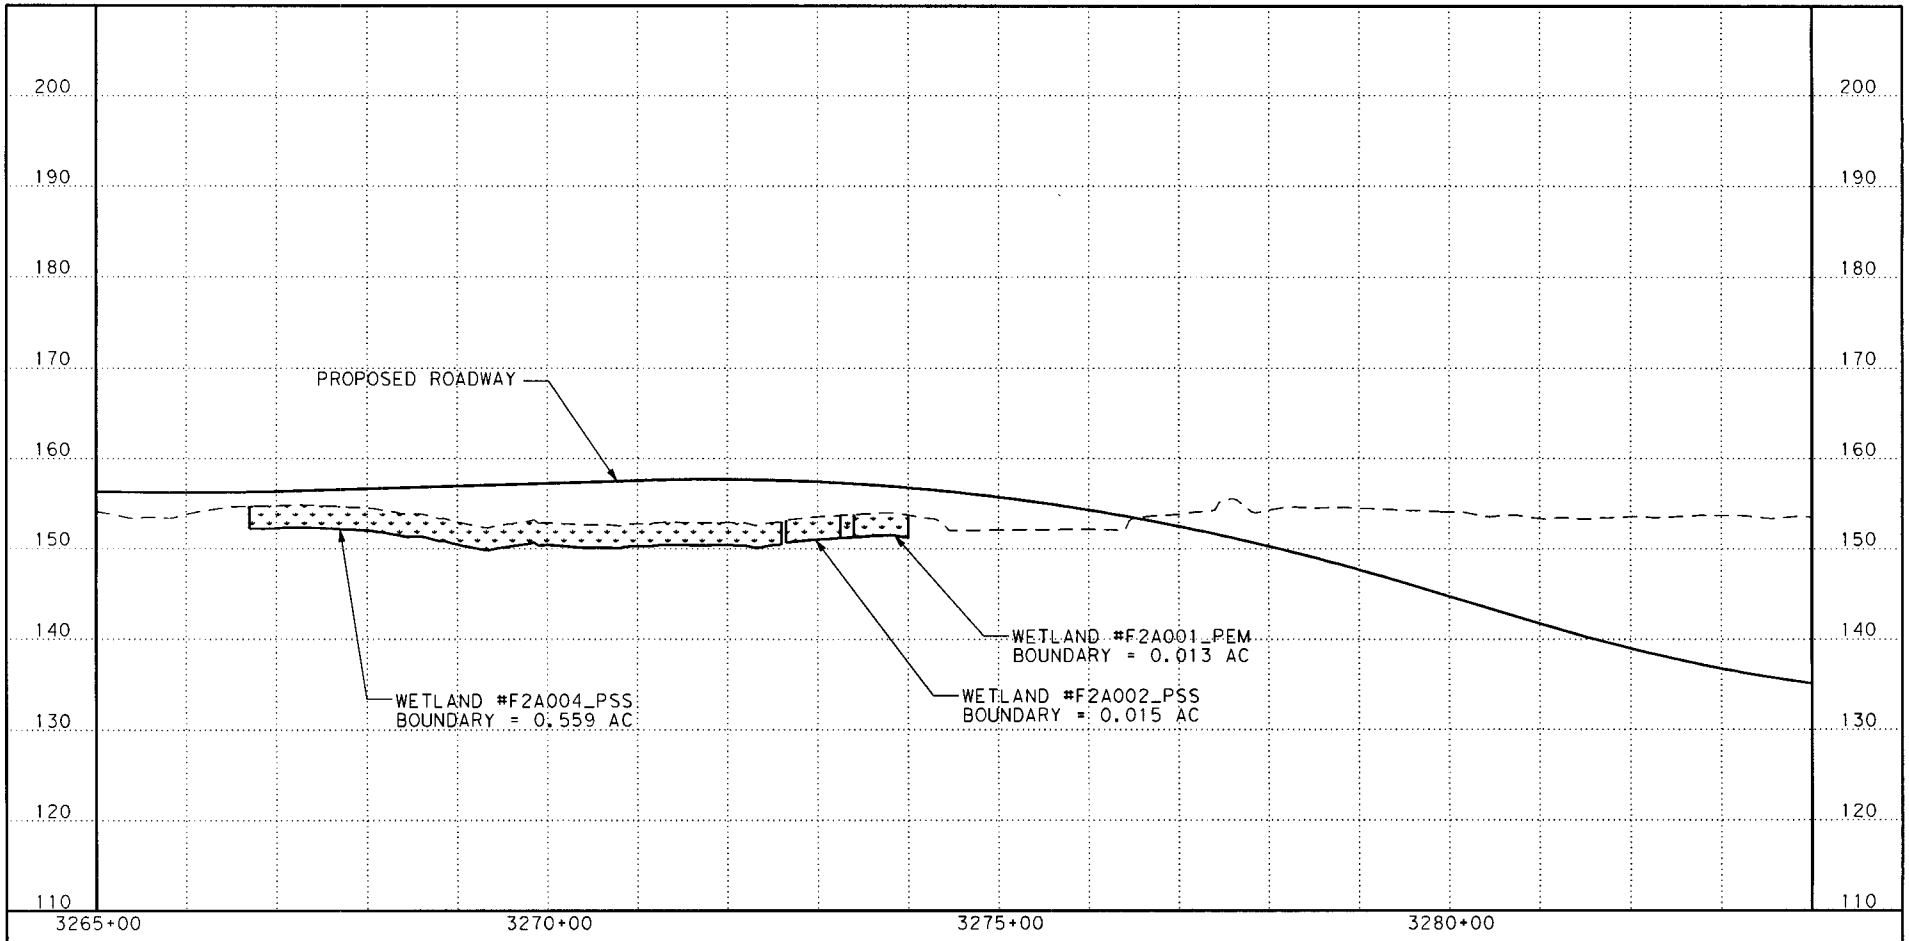

© 2012

TXDOT - Houston District
SH 99, GRAND PARKWAY, SEGMENT F-2
FROM SH 249 to IH 45

Texas Department of Transportation
SWG-20047-01480
Grand Parkway Segment F-2
May 18, 2012
Sheet 16 of 49

LEGEND

- PROPOSED PROFILE
- EXISTING GROUND
- WETLAND

0 50 100
SCALE: 1"=200' HORZ
1"= 20' VERT

SWG 1997-02901
EXHIBIT B

3/8/2012 ...\WETLAND F2 EXHIBIT 16.dgn

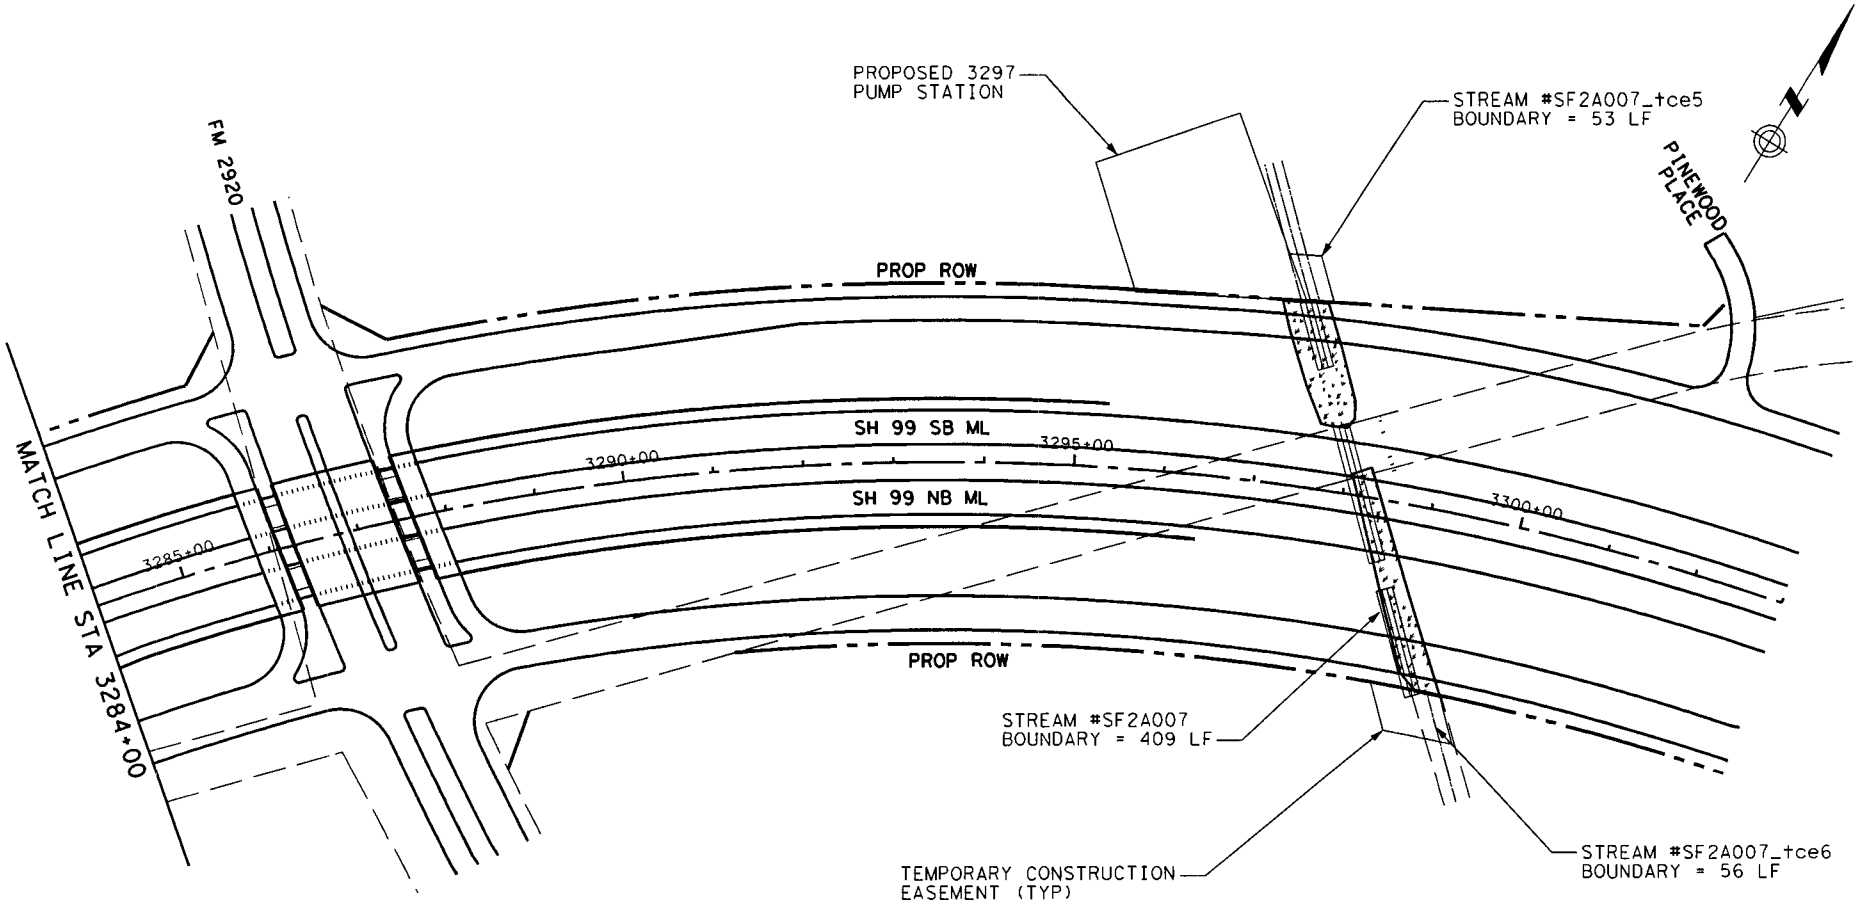

© 2012

TXDOT - Houston District
SH 99, GRAND PARKWAY, SEGMENT F-2
FROM SH 249 to IH 45

Texas Department of Transportation
SWG-20047-01480
Grand Parkway Segment F-2
May 18, 2012
Sheet 17 of 49

LEGEND

- WETLAND BOUNDARY
- PROPOSED RIGHT-OF-WAY
- EXISTING RIGHT-OF-WAY
- WETLAND

0 50 100 200 400
SCALE: 1"=200'

SHEET 17 OF 48

SWG 1997-02901
EXHIBIT B

3/8/2012

...\WETLAND F2 EXHIBIT 17.dgn

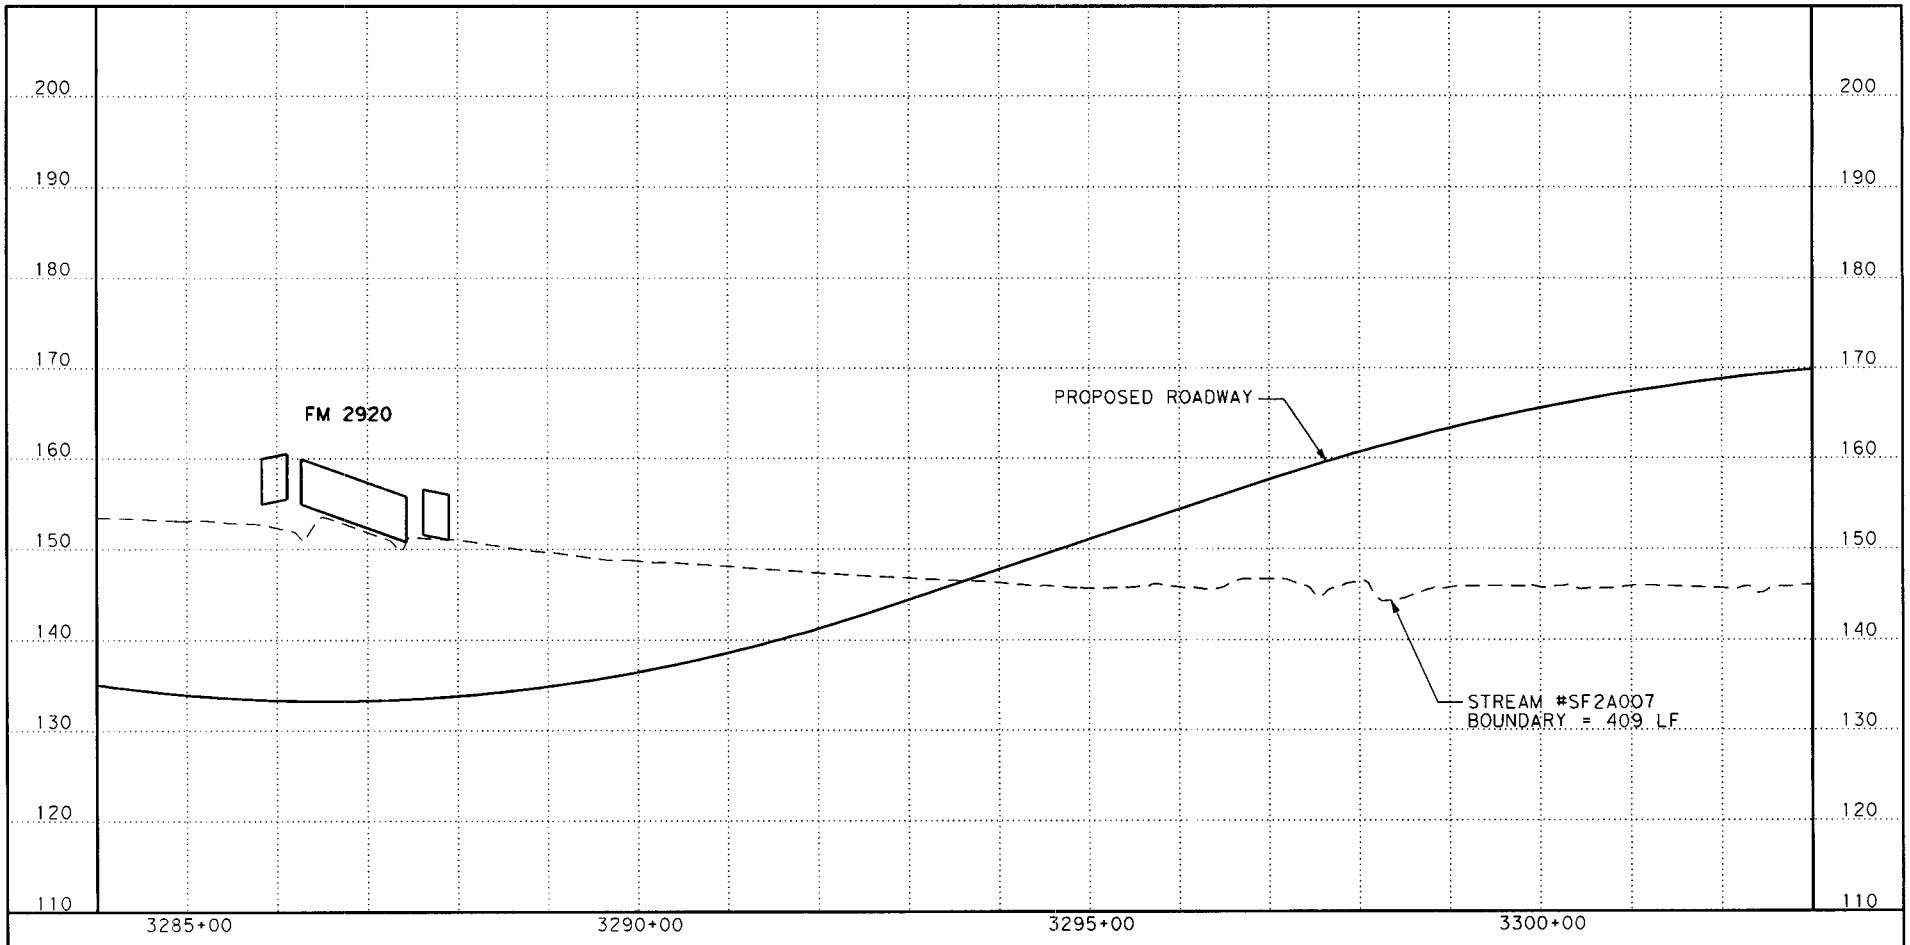

© 2012

TXDOT - Houston District
SH 99, GRAND PARKWAY, SEGMENT F-2
FROM SH 249 to IH 45

Texas Department of Transportation
SWG-20047-01480
Grand Parkway Segment F-2
May 18, 2012
Sheet 18 of 49

LEGEND

- PROPOSED PROFILE
- EXISTING GROUND
- WETLAND

0 50 100 200 400
SCALE: 1"=200' HORZ
1"= 20' VERT

SWG 1997-02901
EXHIBIT B

3/8/2012 \WETLAND F2 EXHIBIT 18.dgn

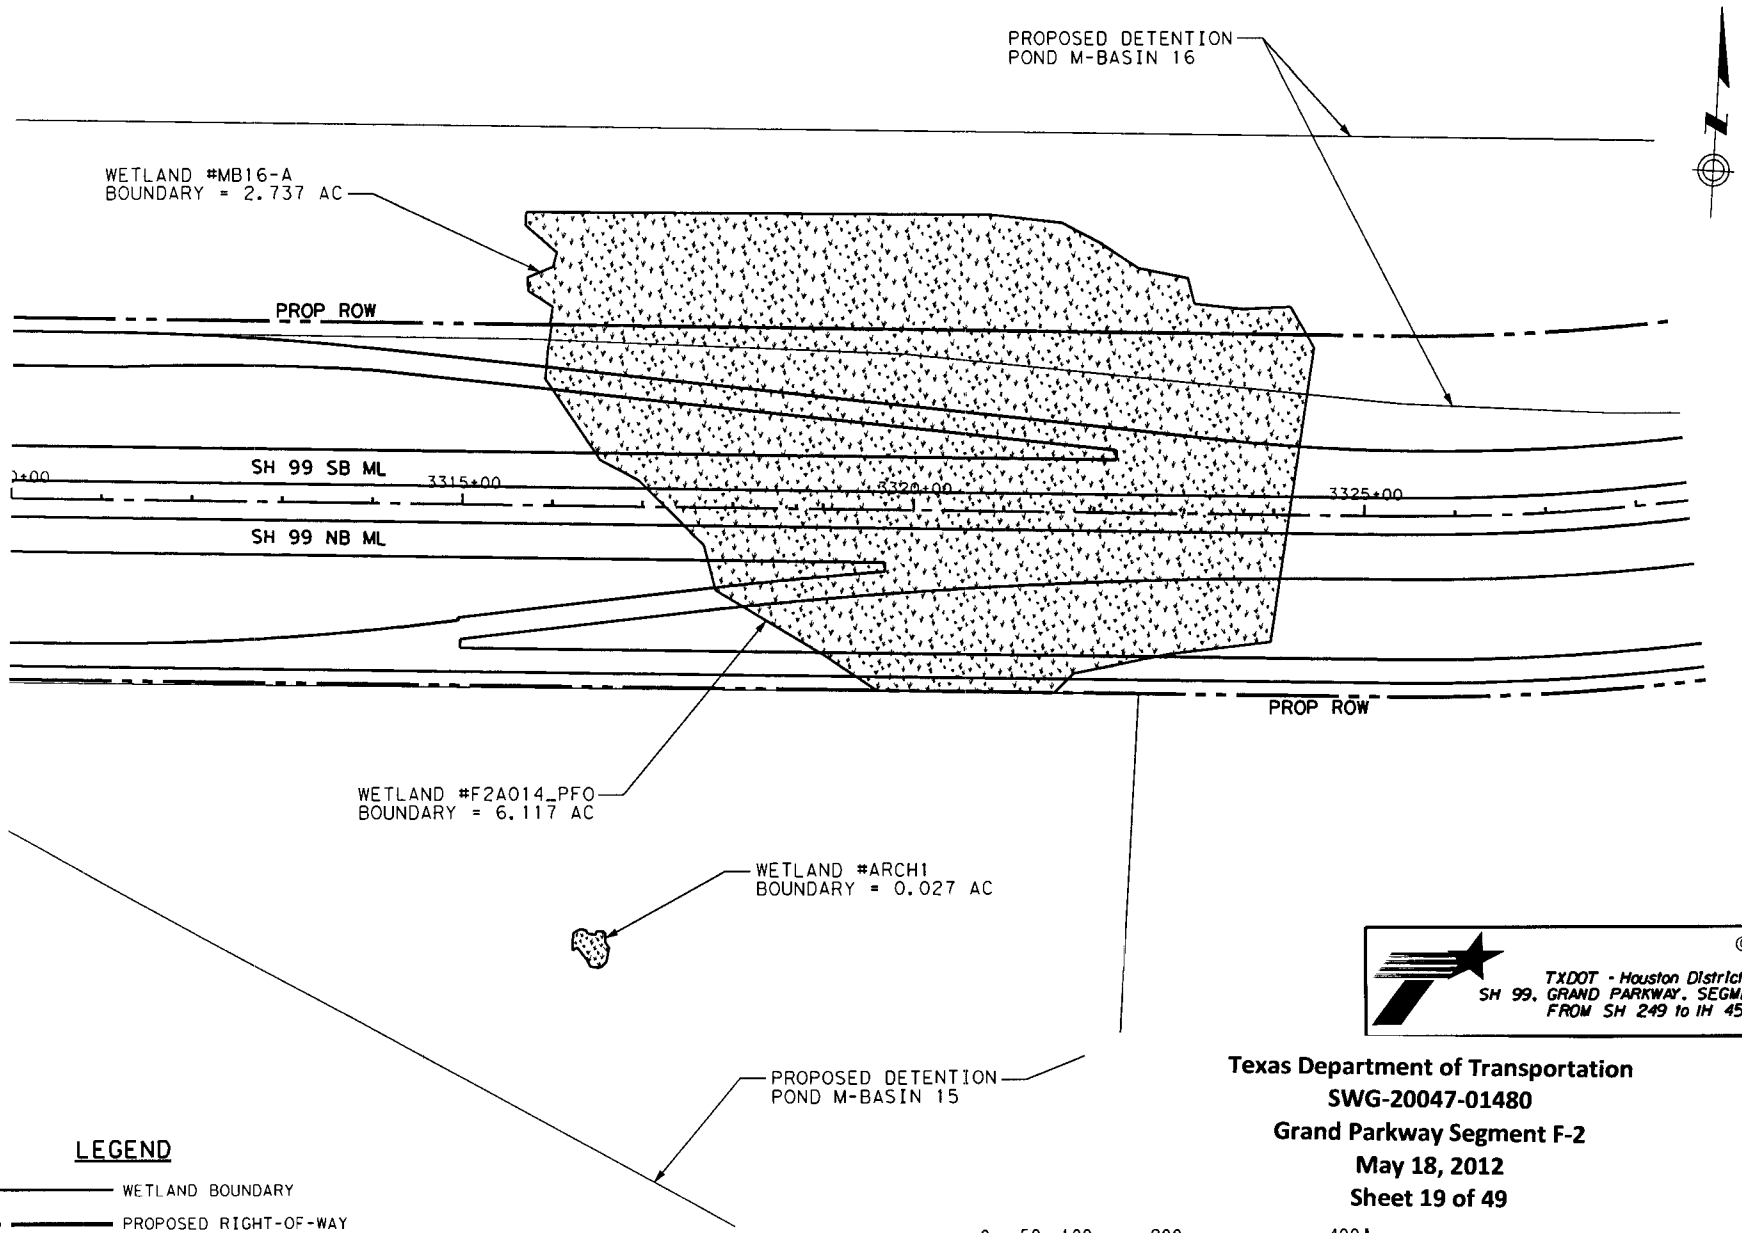

© 2012

TXDOT - Houston District
SH 99, GRAND PARKWAY, SEGMENT F-2
FROM SH 249 to IH 45

Texas Department of Transportation
SWG-20047-01480
Grand Parkway Segment F-2
May 18, 2012
Sheet 19 of 49

SWG 1997-02901
EXHIBIT B

3/8/2012 \WETLAND F2 EXHIBIT 19.dgn

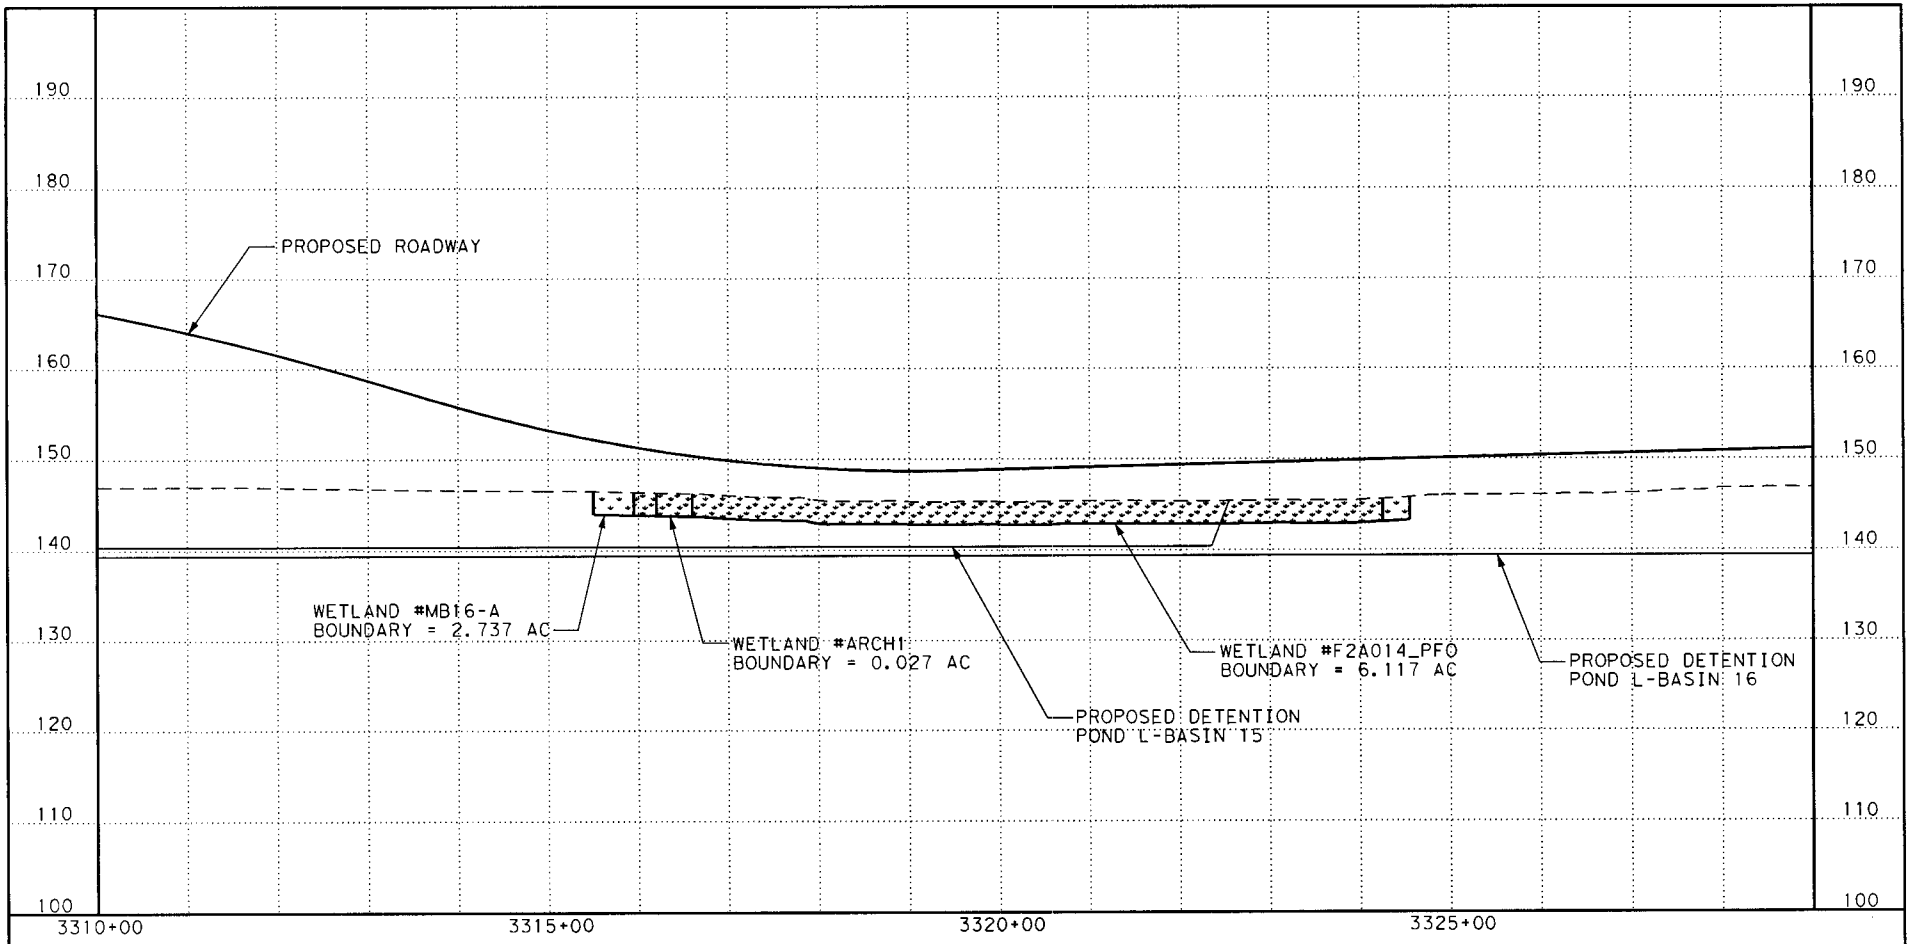

© 2012

TXDOT - Houston District
SH 99, GRAND PARKWAY, SEGMENT F-2
FROM SH 249 to IH 45

Texas Department of Transportation
SWG-20047-01480
Grand Parkway Segment F-2
May 18, 2012
Sheet 20 of 49

LEGEND

- PROPOSED PROFILE
- EXISTING GROUND
- WETLAND

0 50 100 200

SCALE: 1"=200' HORZ
1"= 20' VERT

SWG 1997-02901
EXHIBIT B

3/8/2012 \WETLAND F2 EXHIBIT 20.dgn

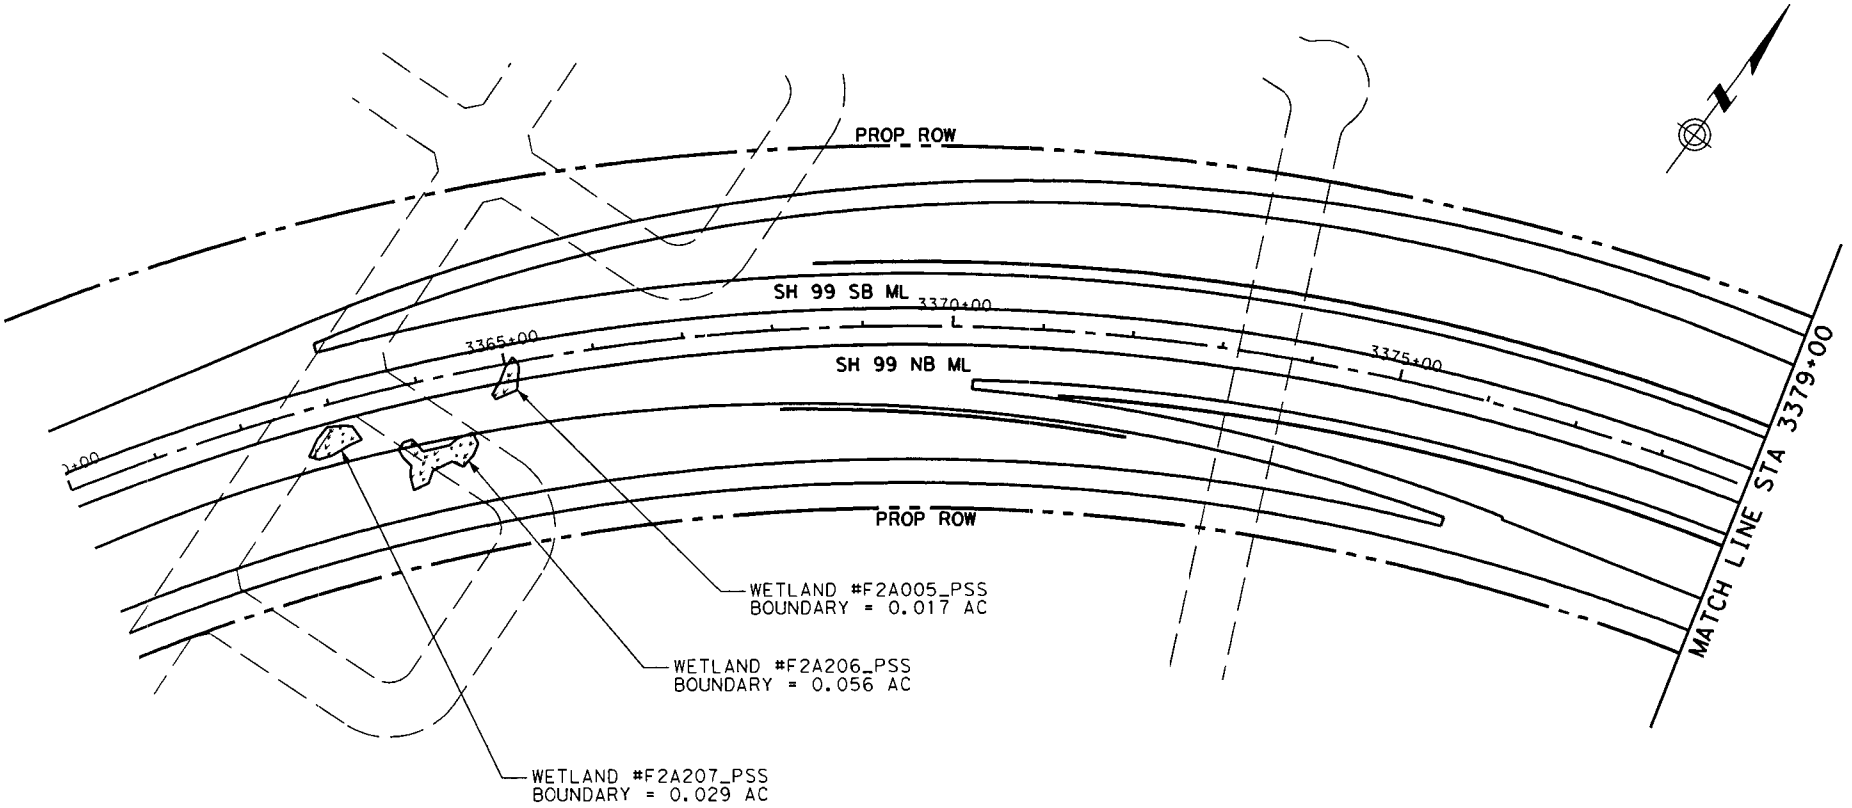

© 2012

TXDOT - Houston District
SH 99, GRAND PARKWAY, SEGMENT F-2
FROM SH 249 to IH 45

Texas Department of Transportation
SWG-20047-01480
Grand Parkway Segment F-2
May 18, 2012
Sheet 21 of 49

LEGEND

- WETLAND BOUNDARY
- PROPOSED RIGHT-OF-WAY
- EXISTING RIGHT-OF-WAY
- WETLAND

0 50 100 200 400
SCALE: 1"=200'

~~SWG 1997-02901~~
~~EXHIBIT B~~

3/8/2012 ...\WETLAND F2 EXHIBIT 21.dgn

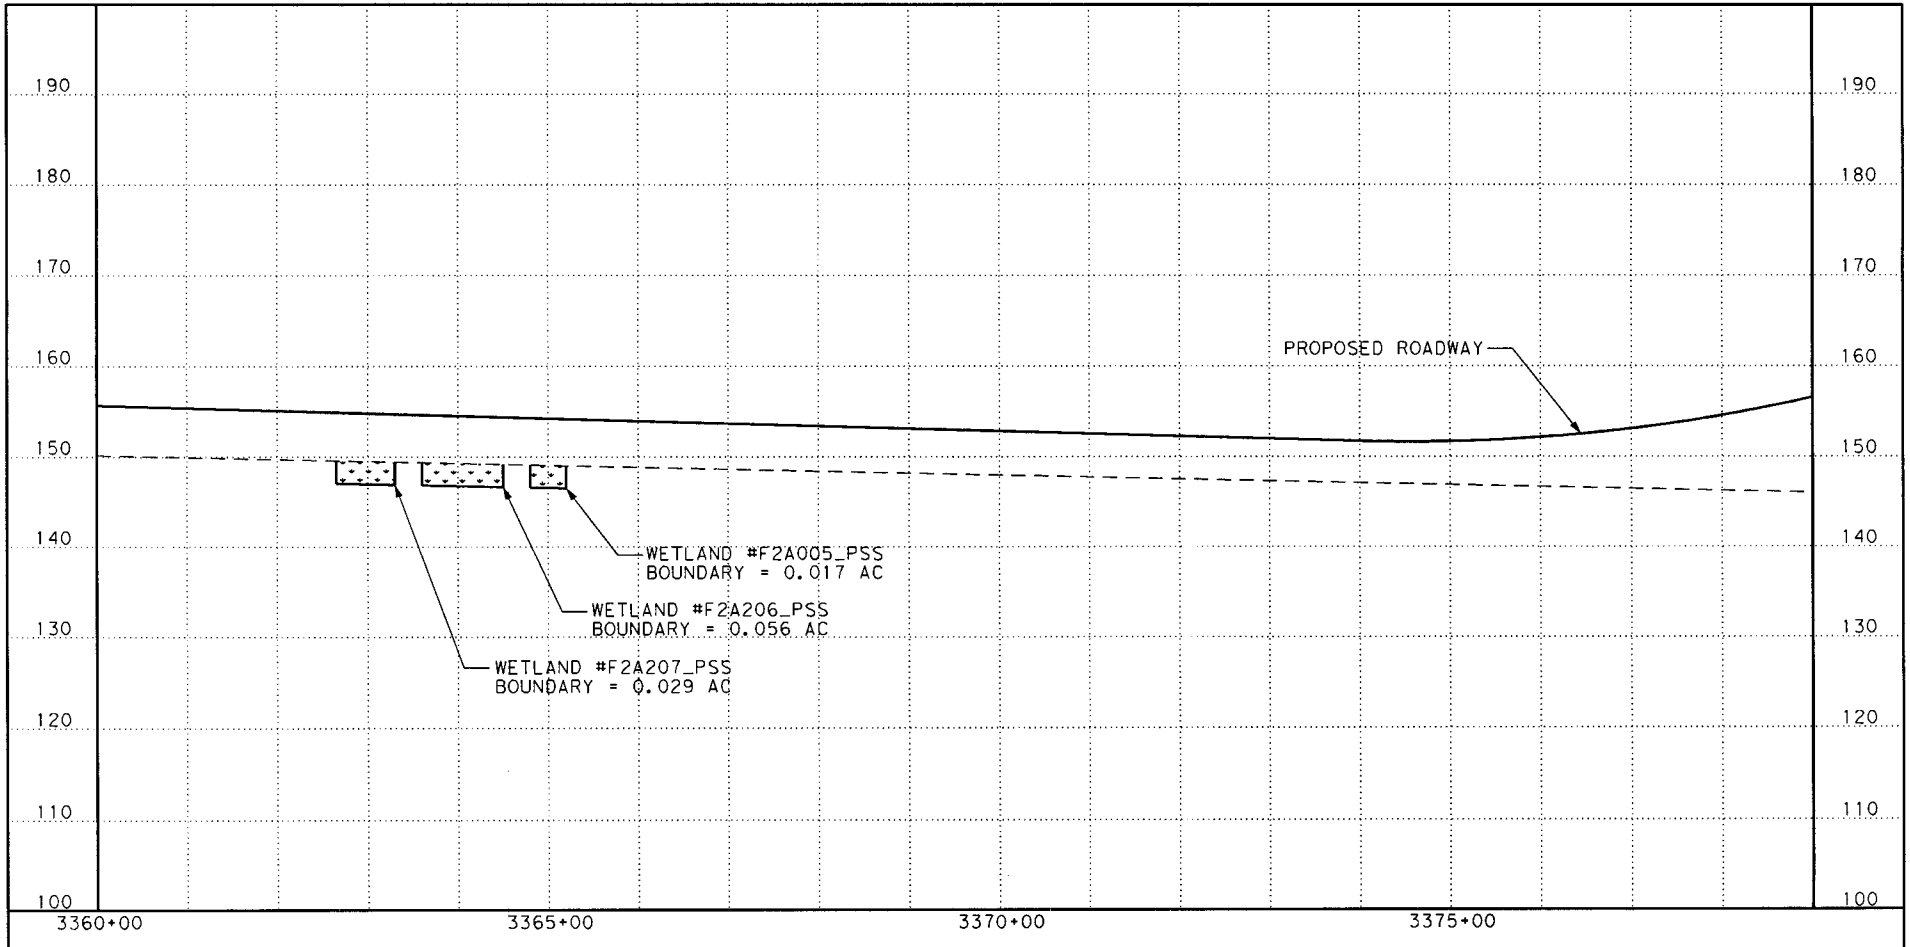

© 2012

TXDOT - Houston District
SH 99, GRAND PARKWAY, SEGMENT F-2
FROM SH 249 to IH 45

Texas Department of Transportation
SWG-20047-01480
Grand Parkway Segment F-2
May 18, 2012
Sheet 22 of 49

LEGEND

- PROPOSED PROFILE
- EXISTING GROUND
- WETLAND

0 50 100 200 400
SCALE: 1"=200' HORZ
1"= 20' VERT

SWG 1997-02901
EXHIBIT B

3/8/2012 ...\WETLAND F2 EXHIBIT 22.dgn

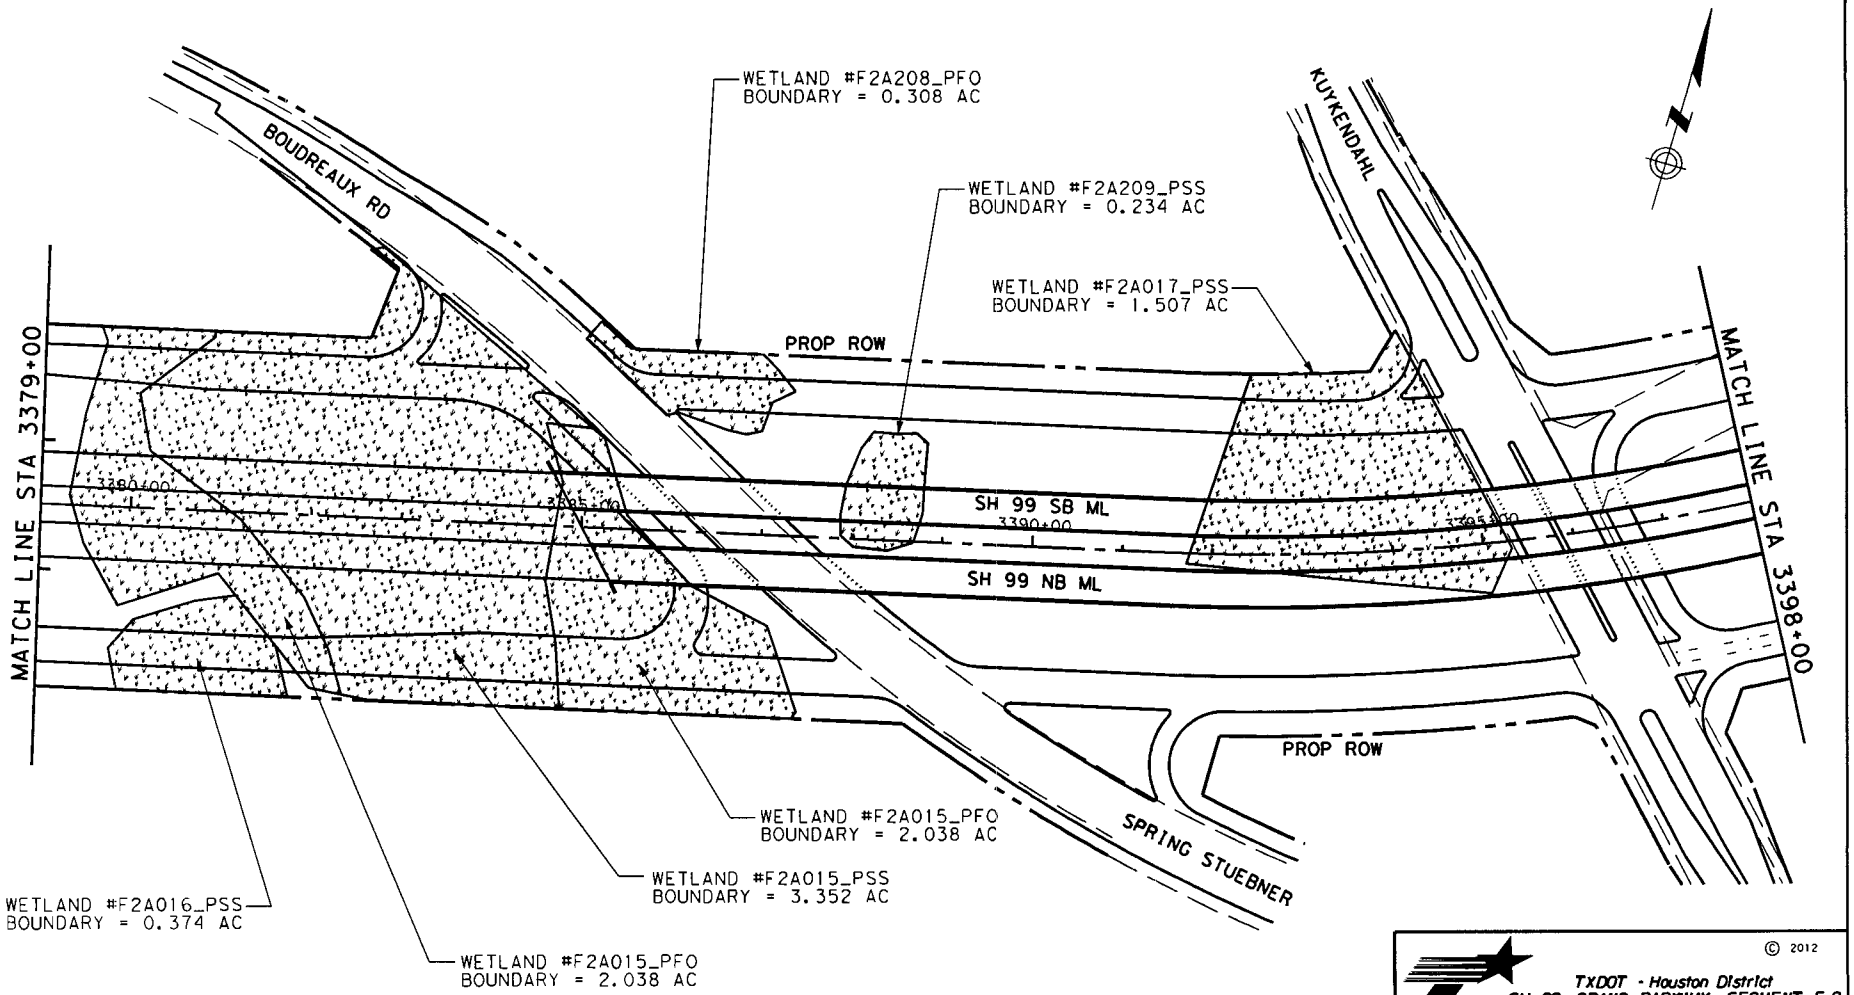

© 2012

TXDOT - Houston District
SH 99, GRAND PARKWAY, SEGMENT F-2
FROM SH 249 to IH 45

Texas Department of Transportation
SWG-20047-01480
Grand Parkway Segment F-2
May 18, 2012
Sheet 23 of 49

LEGEND

- WETLAND BOUNDARY
- PROPOSED RIGHT-OF-WAY
- EXISTING RIGHT-OF-WAY
- WETLAND

0 50 100 200 400
SCALE: 1"=200'

~~SWG 1997-02901~~
~~EXHIBIT B~~

3/8/2012 \WETLAND F2 EXHIBIT 23.dgn

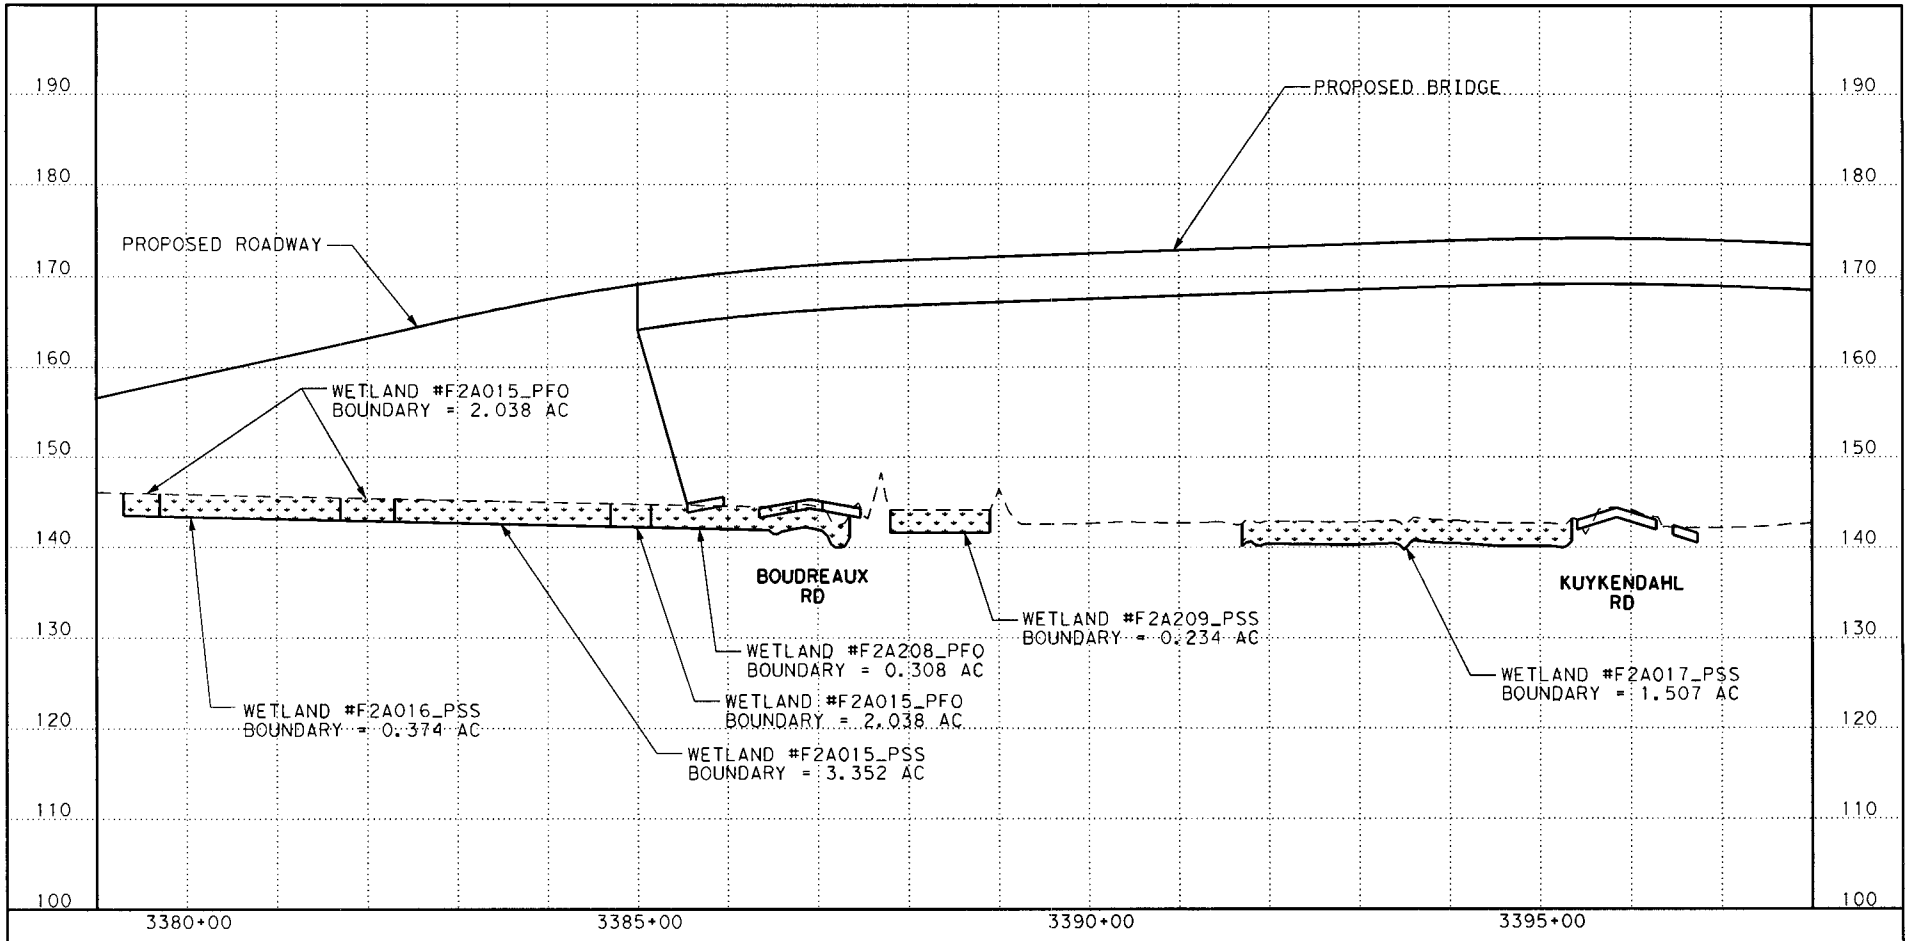

© 2012

TXDOT - Houston District
SH 99, GRAND PARKWAY, SEGMENT F-2
FROM SH 249 to IH 45

Texas Department of Transportation
SWG-20047-01480
Grand Parkway Segment F-2
May 18, 2012
Sheet 24 of 49

LEGEND

- PROPOSED PROFILE
- EXISTING GROUND
- WETLAND

0 50 100 200 400
SCALE: 1"=200' HORZ
1"= 20' VERT

~~SWG 1997-02901~~
~~EXHIBIT B~~

3/8/2012 \WETLAND F2 EXHIBIT 24.dgn

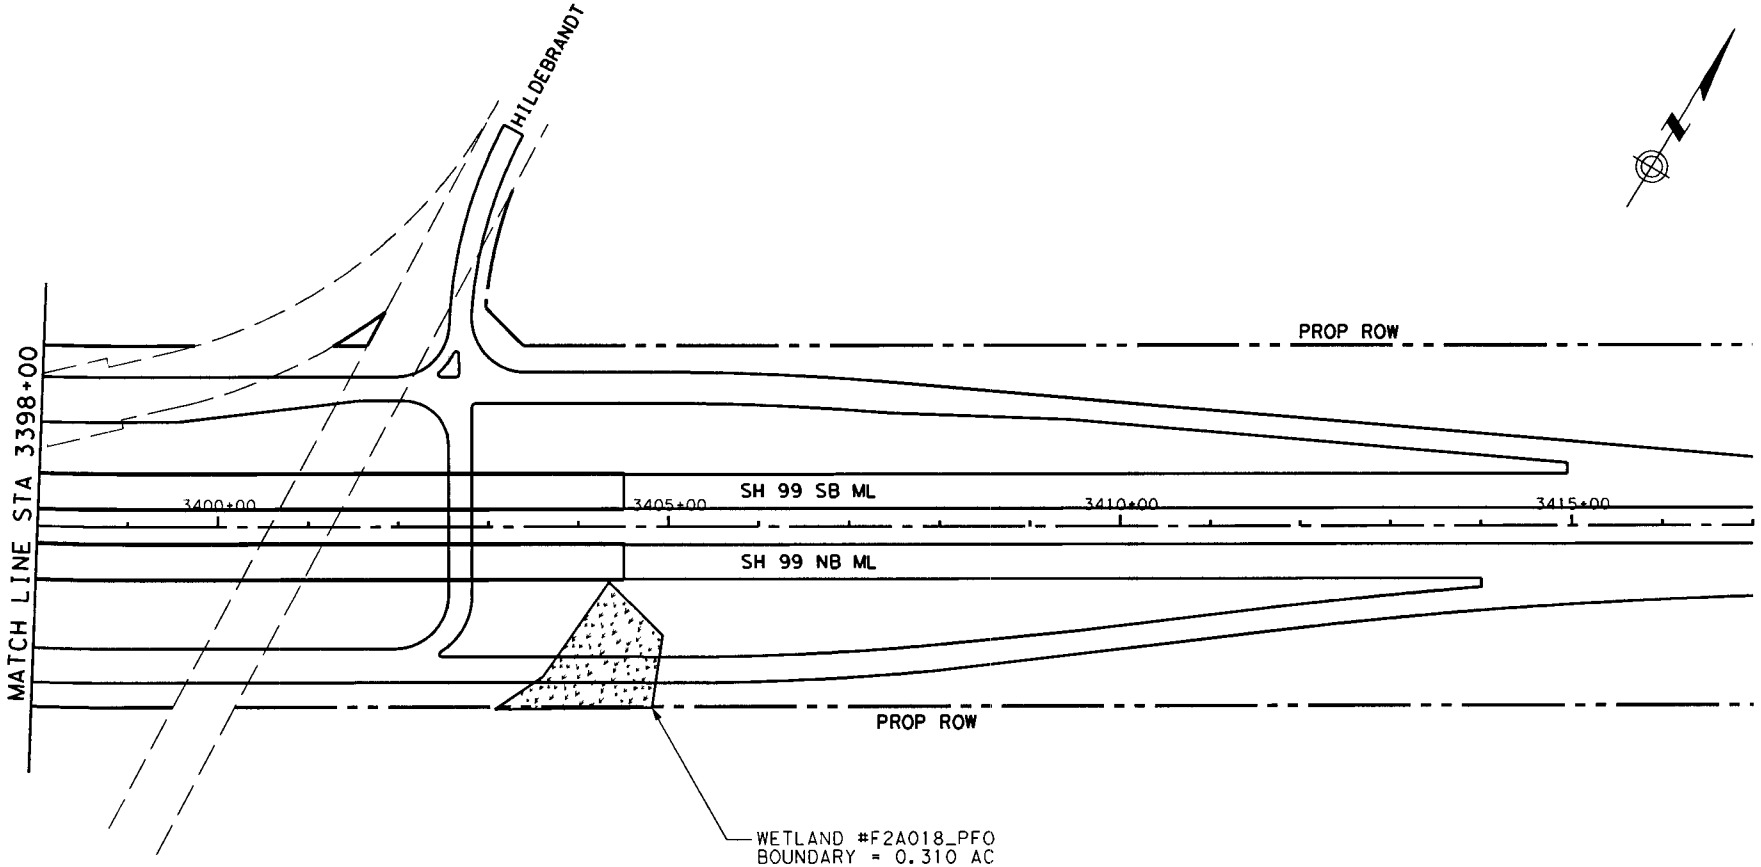

© 2012

TXDOT - Houston District
SH 99, GRAND PARKWAY, SEGMENT F-2
FROM SH 249 to IH 45

Texas Department of Transportation
SWG-20047-01480
Grand Parkway Segment F-2
May 18, 2012
Sheet 25 of 49

LEGEND

- WETLAND BOUNDARY
- PROPOSED RIGHT-OF-WAY
- EXISTING RIGHT-OF-WAY
- WETLAND

0 50 100 200 400
SCALE: 1"=200'

SWG 1997-02901
EXHIBIT B

3/8/2012 ...\WETLAND F2 EXHIBIT 25.dgn

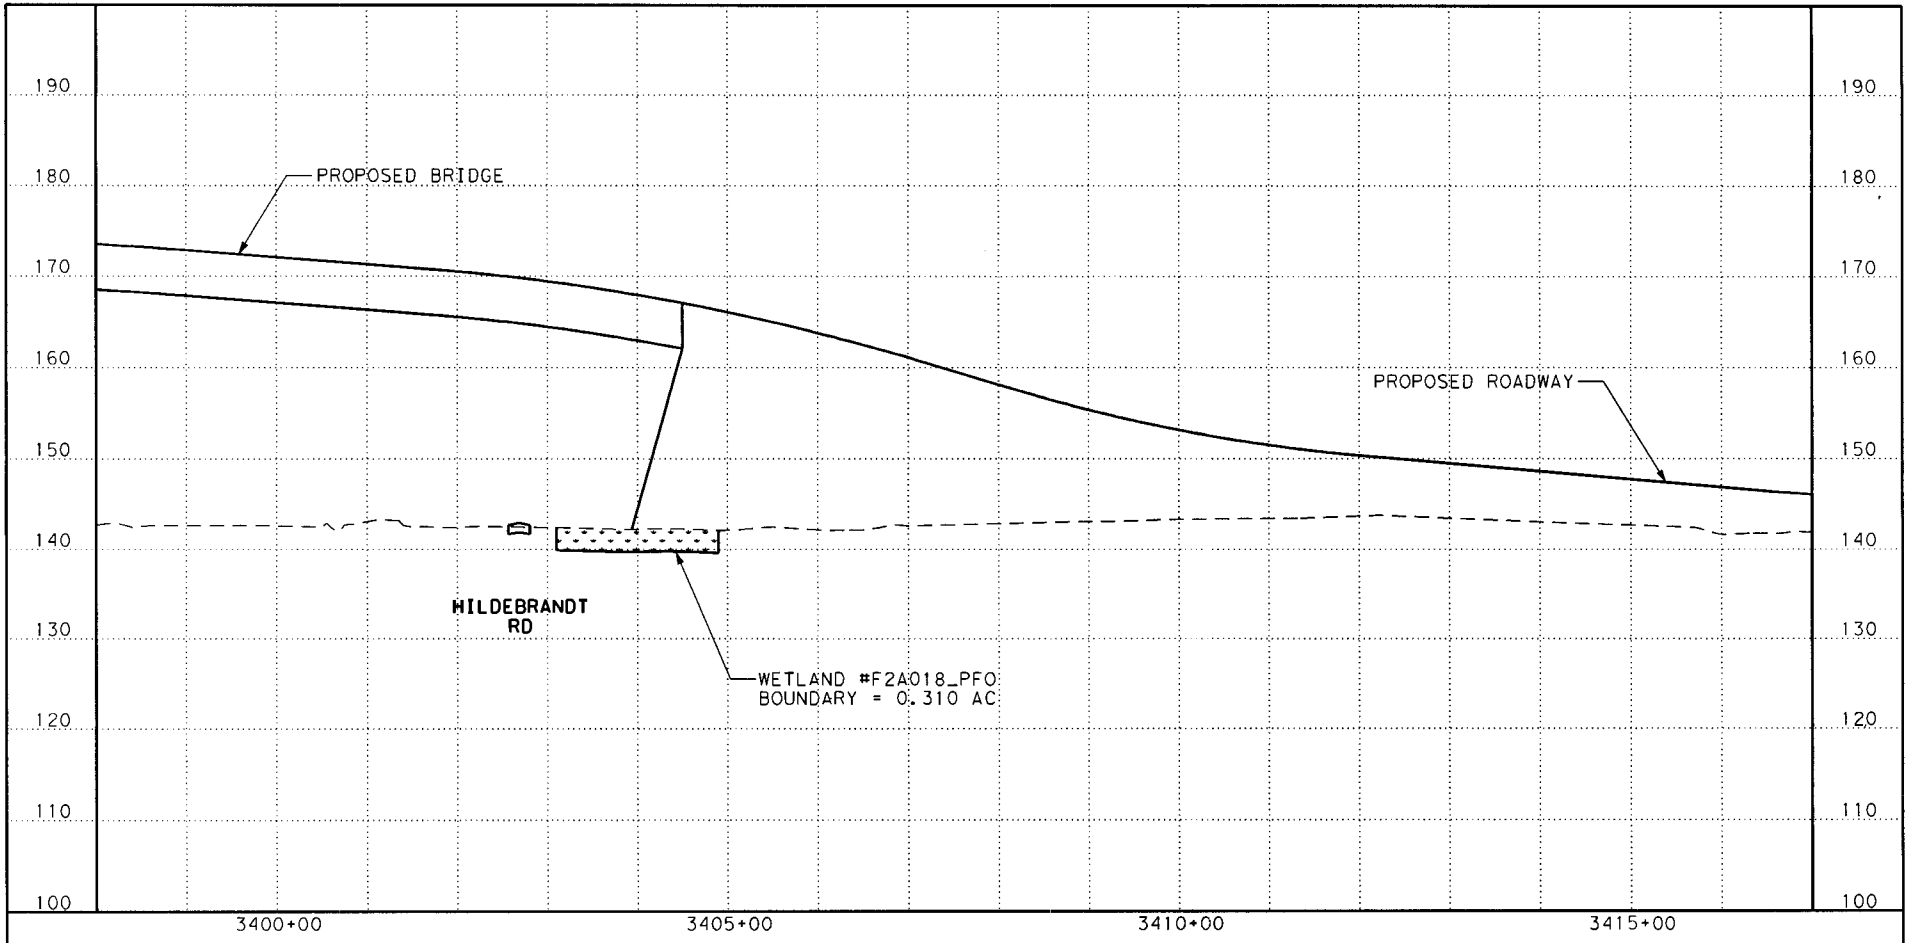

© 2012

TXDOT - Houston District
SH 99, GRAND PARKWAY, SEGMENT F-2
FROM SH 249 to IH 45

Baker

LEGEND

- PROPOSED PROFILE
- EXISTING GROUND
- WETLAND

0 50 10(

SCA

Texas Department of Transportation
SWG-20047-01480
Grand Parkway Segment F-2
May 18, 2012
Sheet 26 of 49

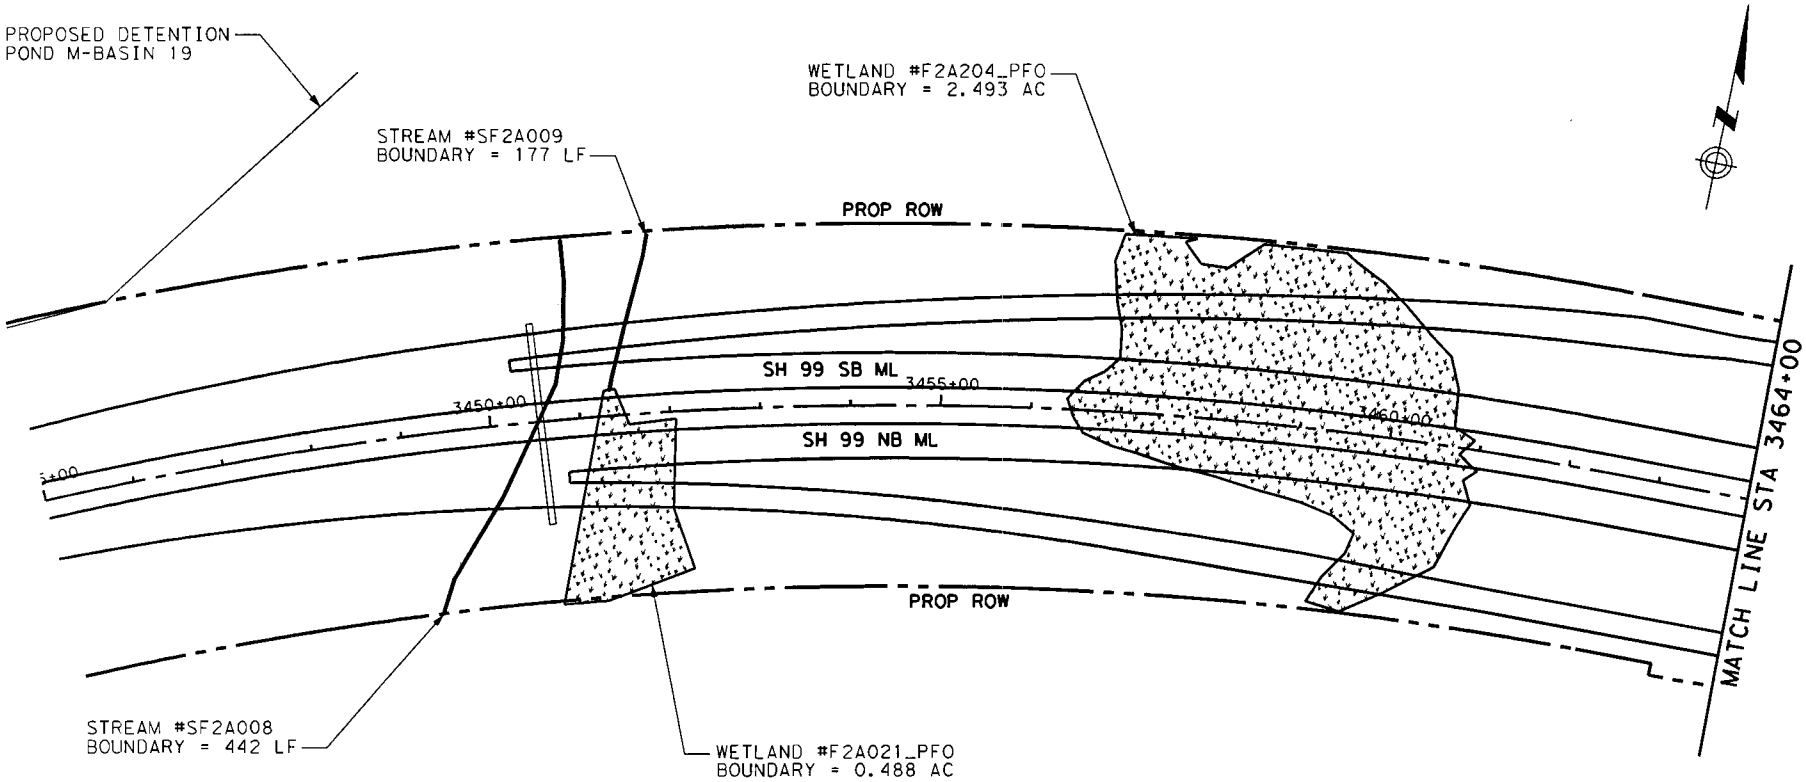

© 2012

TxDOT - Houston District
SH 99, GRAND PARKWAY, SEGMENT F-2
FROM SH 249 to IH 45

Texas Department of Transportation
SWG-20047-01480
Grand Parkway Segment F-2
May 18, 2012
Sheet 27 of 49

LEGEND

- WETLAND BOUNDARY
- PROPOSED RIGHT-OF-WAY
- EXISTING RIGHT-OF-WAY
- WETLAND

0 50 100 200 400
SCALE: 1"=200'

~~SWG 1997-02901~~
~~EXHIBIT B~~

3/8/2012 ...\WETLAND F2 EXHIBIT 27.dgn

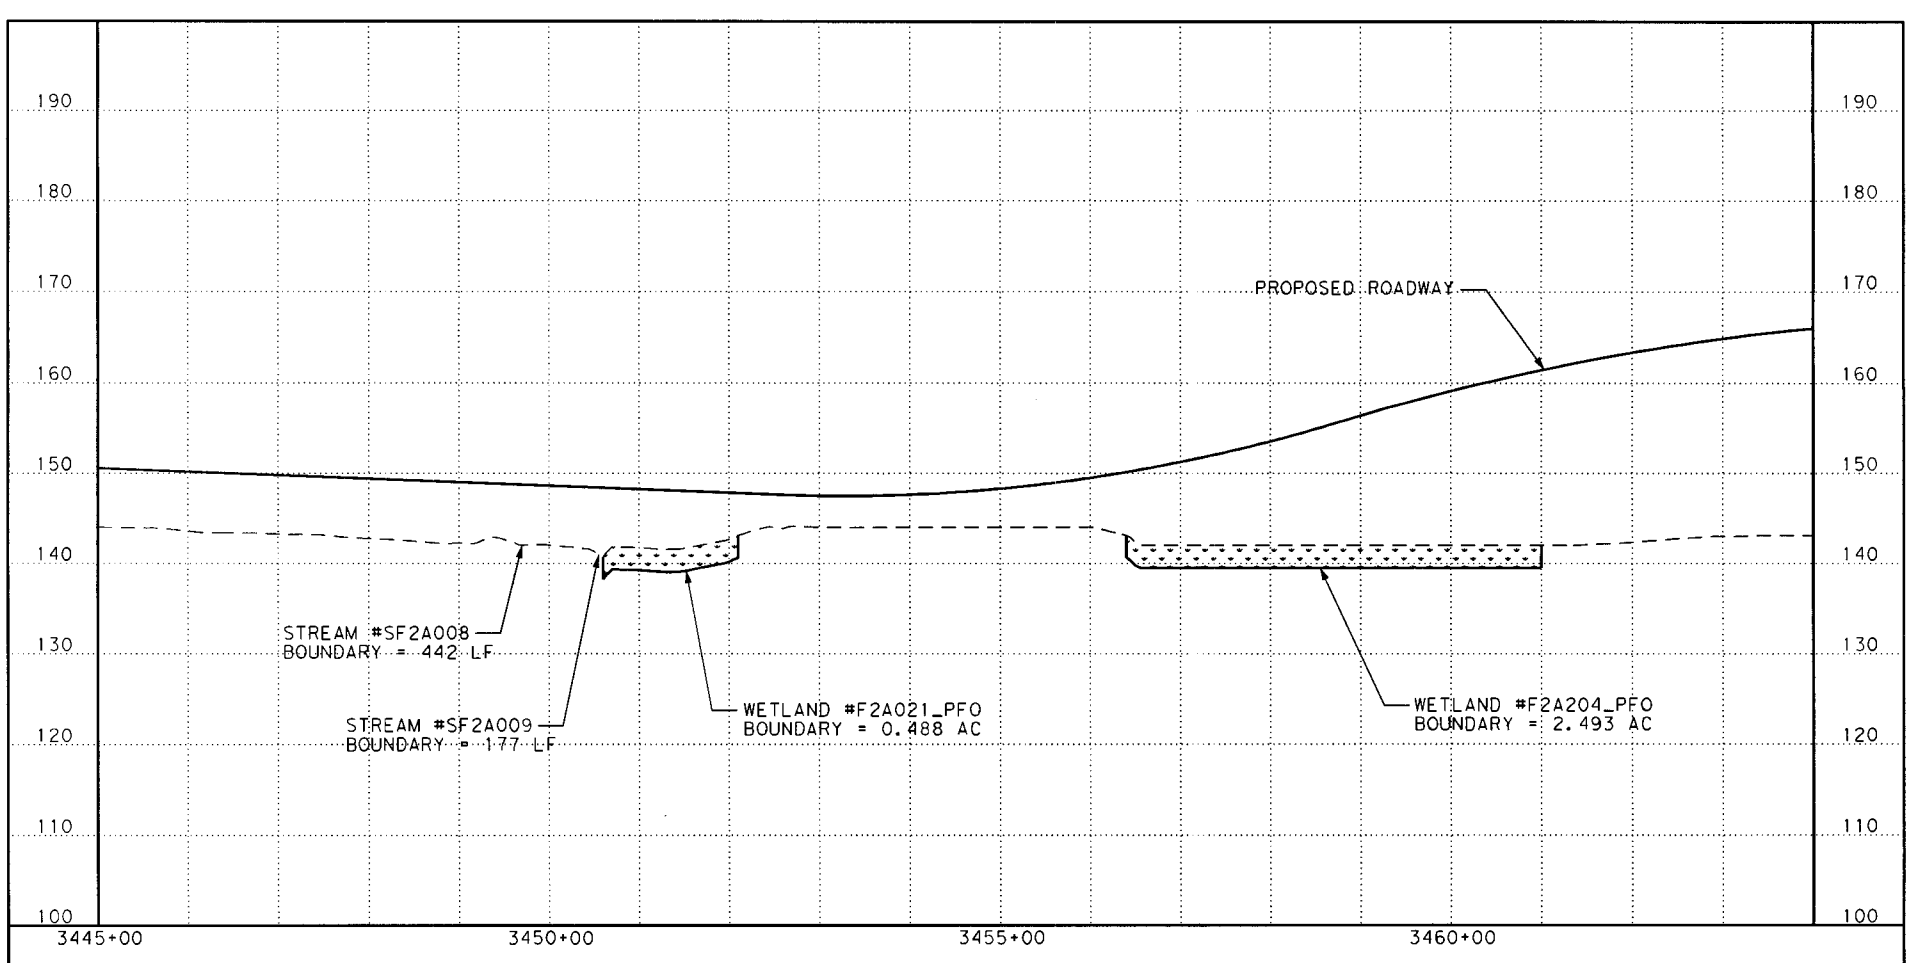

© 2012

TXDOT - Houston District
SH 99, GRAND PARKWAY, SEGMENT F-2
FROM SH 249 to IH 45

Texas Department of Transportation
SWG-20047-01480
Grand Parkway Segment F-2
May 18, 2012
Sheet 28 of 49

LEGEND

- PROPOSED PROFILE
- EXISTING GROUND
- WETLAND

0 50 100 200 400
SCALE: 1"=200' HORZ
1"= 20' VERT

SWG 1997-02901
EXHIBIT B

3/8/2012 ...\WETLAND F2 EXHIBIT 28.dgn

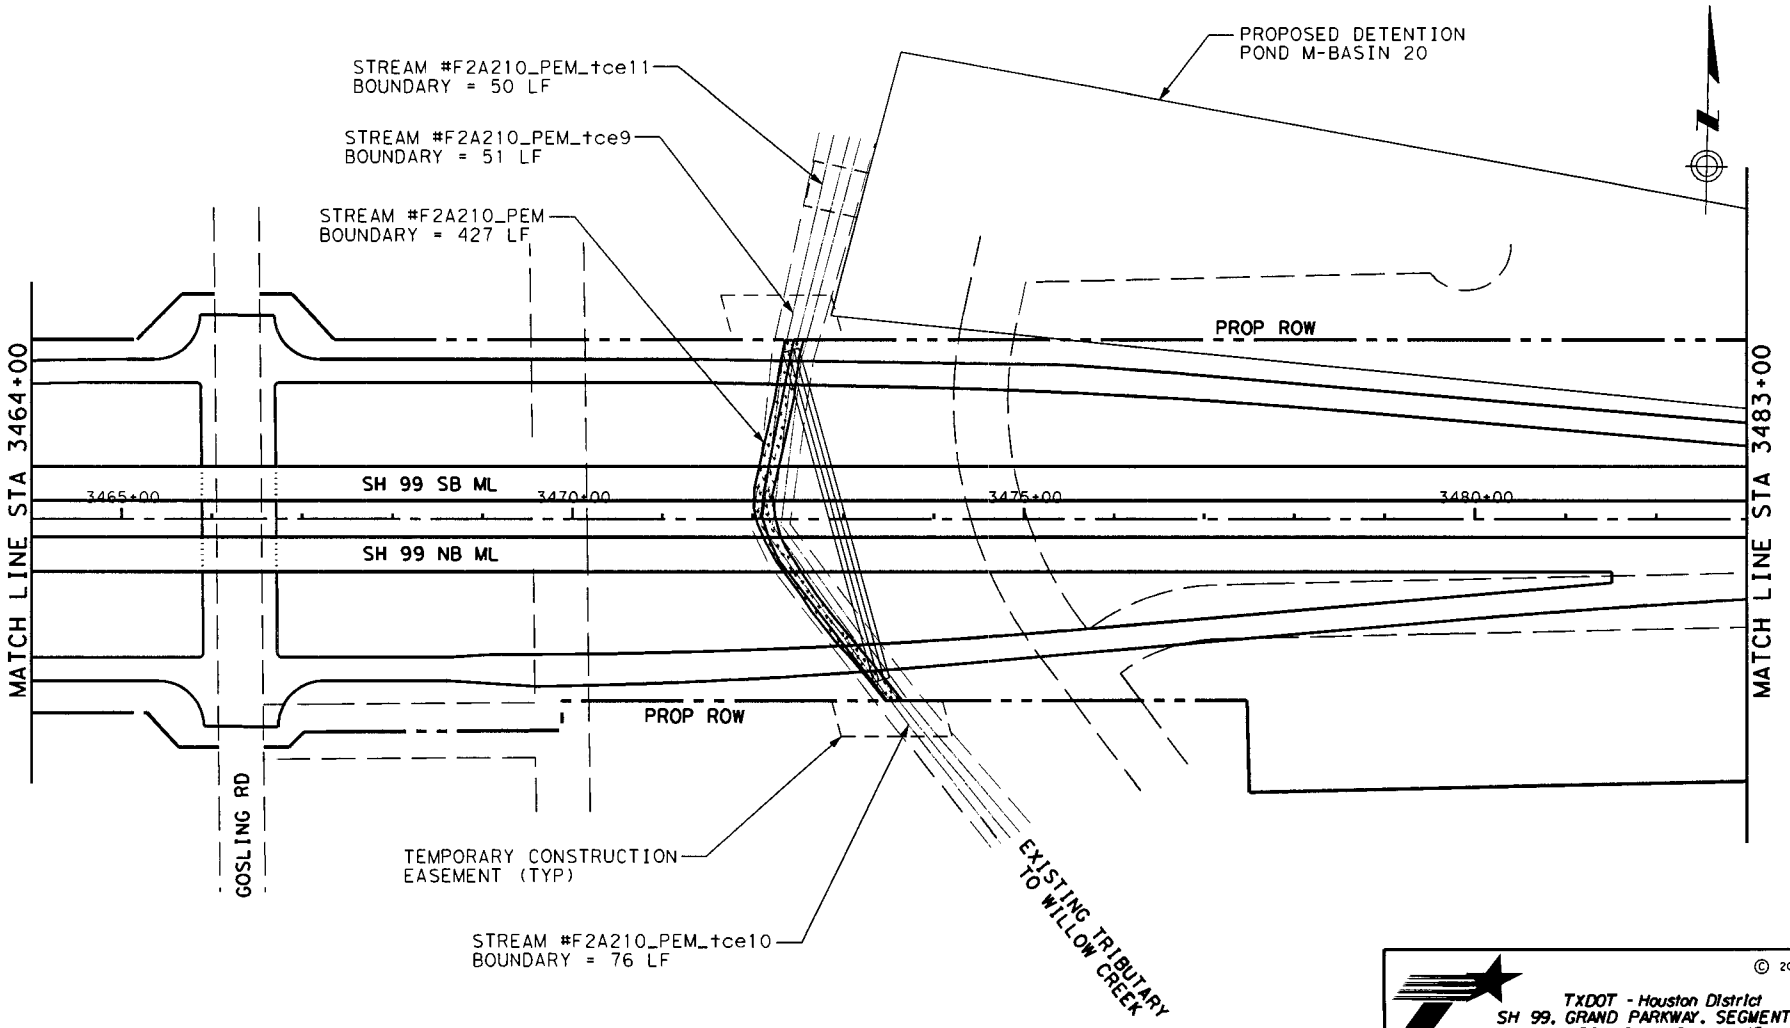

© 2012

TXDOT - Houston District
SH 99, GRAND PARKWAY, SEGMENT F-2
FROM SH 249 to IH 45

Texas Department of Transportation
SWG-20047-01480
Grand Parkway Segment F-2
May 18, 2012
Sheet 29 of 49

LEGEND

- WETLAND BOUNDARY
- PROPOSED RIGHT-OF-WAY
- EXISTING RIGHT-OF-WAY
- WETLAND

0 50 100 200 400
SCALE: 1"=200'

~~SWG 1997-02901~~
~~EXHIBIT B~~

3/8/2012 ...\WETLAND F2 EXHIBIT 29.dgn

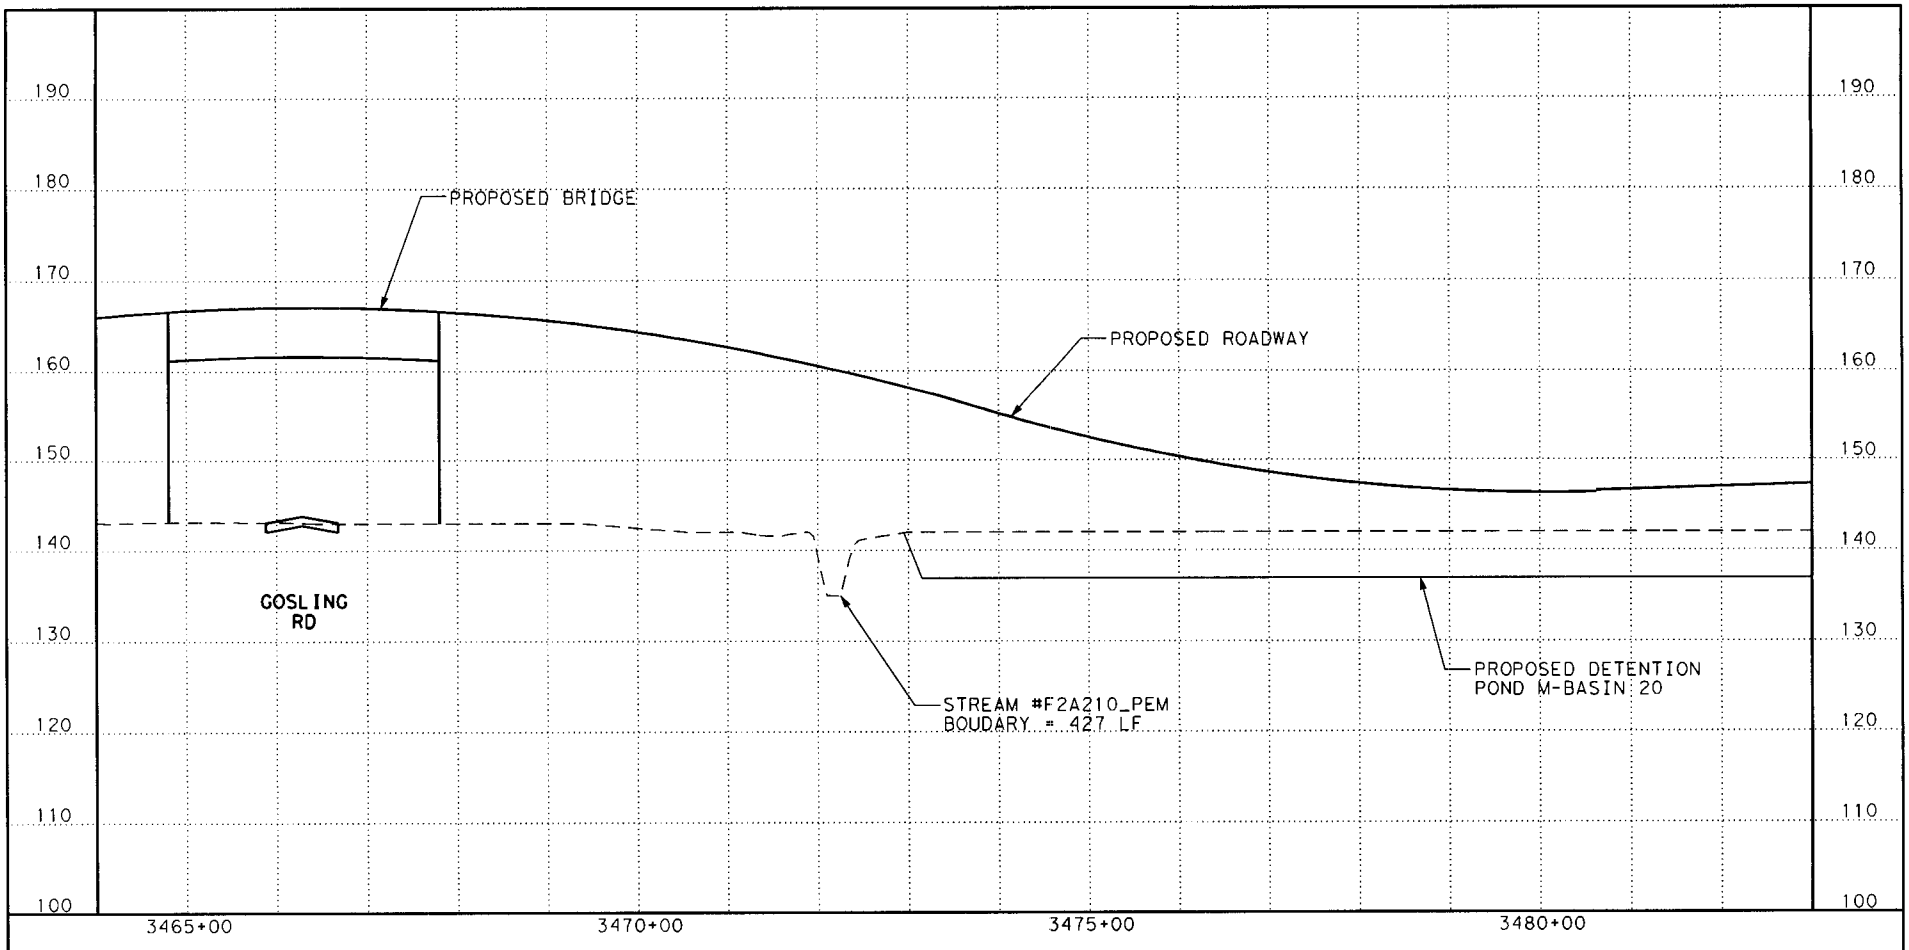

© 2012

TXDOT - Houston District
SH 99, GRAND PARKWAY, SEGMENT F-2
FROM SH 249 to IH 45

Texas Department of Transportation
SWG-20047-01480
Grand Parkway Segment F-2
May 18, 2012
Sheet 30 of 49

LEGEND

PROPOSED PROFILE
EXISTING GROUND
WETLAND

0 50 100 200 400
SCALE: 1"=200' HORZ
1"= 20' VERT

~~SWG 1997-02901~~
~~EXHIBIT B~~

3/8/2012 ...\WETLAND F2 EXHIBIT 30.dgn

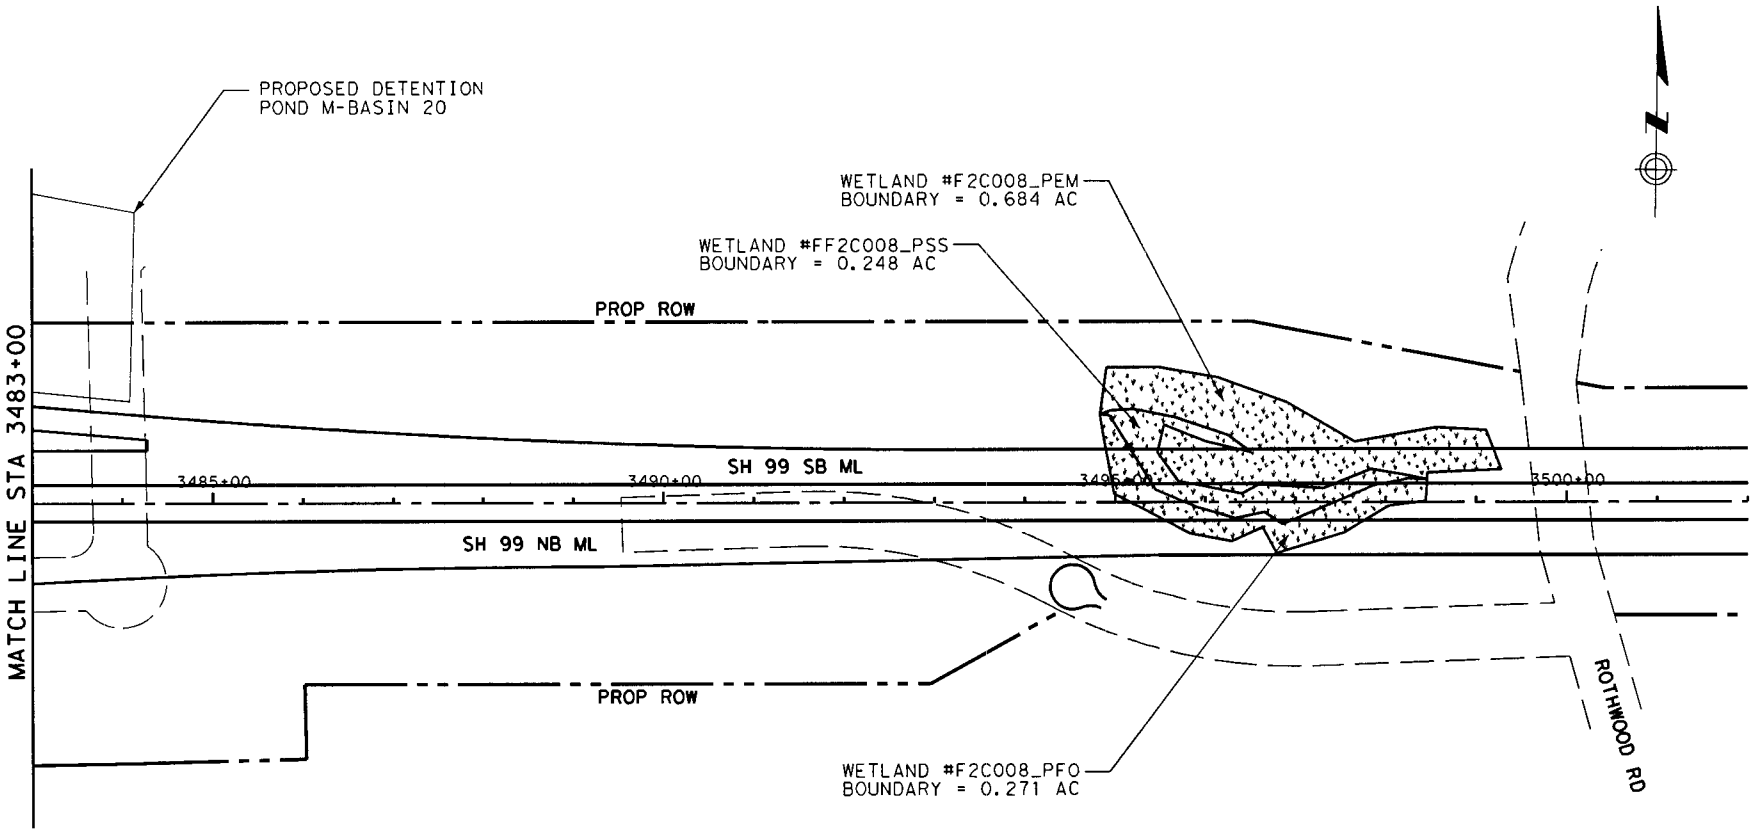

© 2012

TXDOT - Houston District
SH 99, GRAND PARKWAY, SEGMENT F-2
FROM SH 249 to IH 45

Texas Department of Transportation
SWG-20047-01480
Grand Parkway Segment F-2
May 18, 2012
Sheet 31 of 49

LEGEND

- WETLAND BOUNDARY
- PROPOSED RIGHT-OF-WAY
- EXISTING RIGHT-OF-WAY
- WETLAND

0 50 100 200 400
SCALE: 1"=200'

~~SWG 1997-02901~~
~~EXHIBIT B~~

3/8/2012 ...\WETLAND F2 EXHIBIT 31.dgn

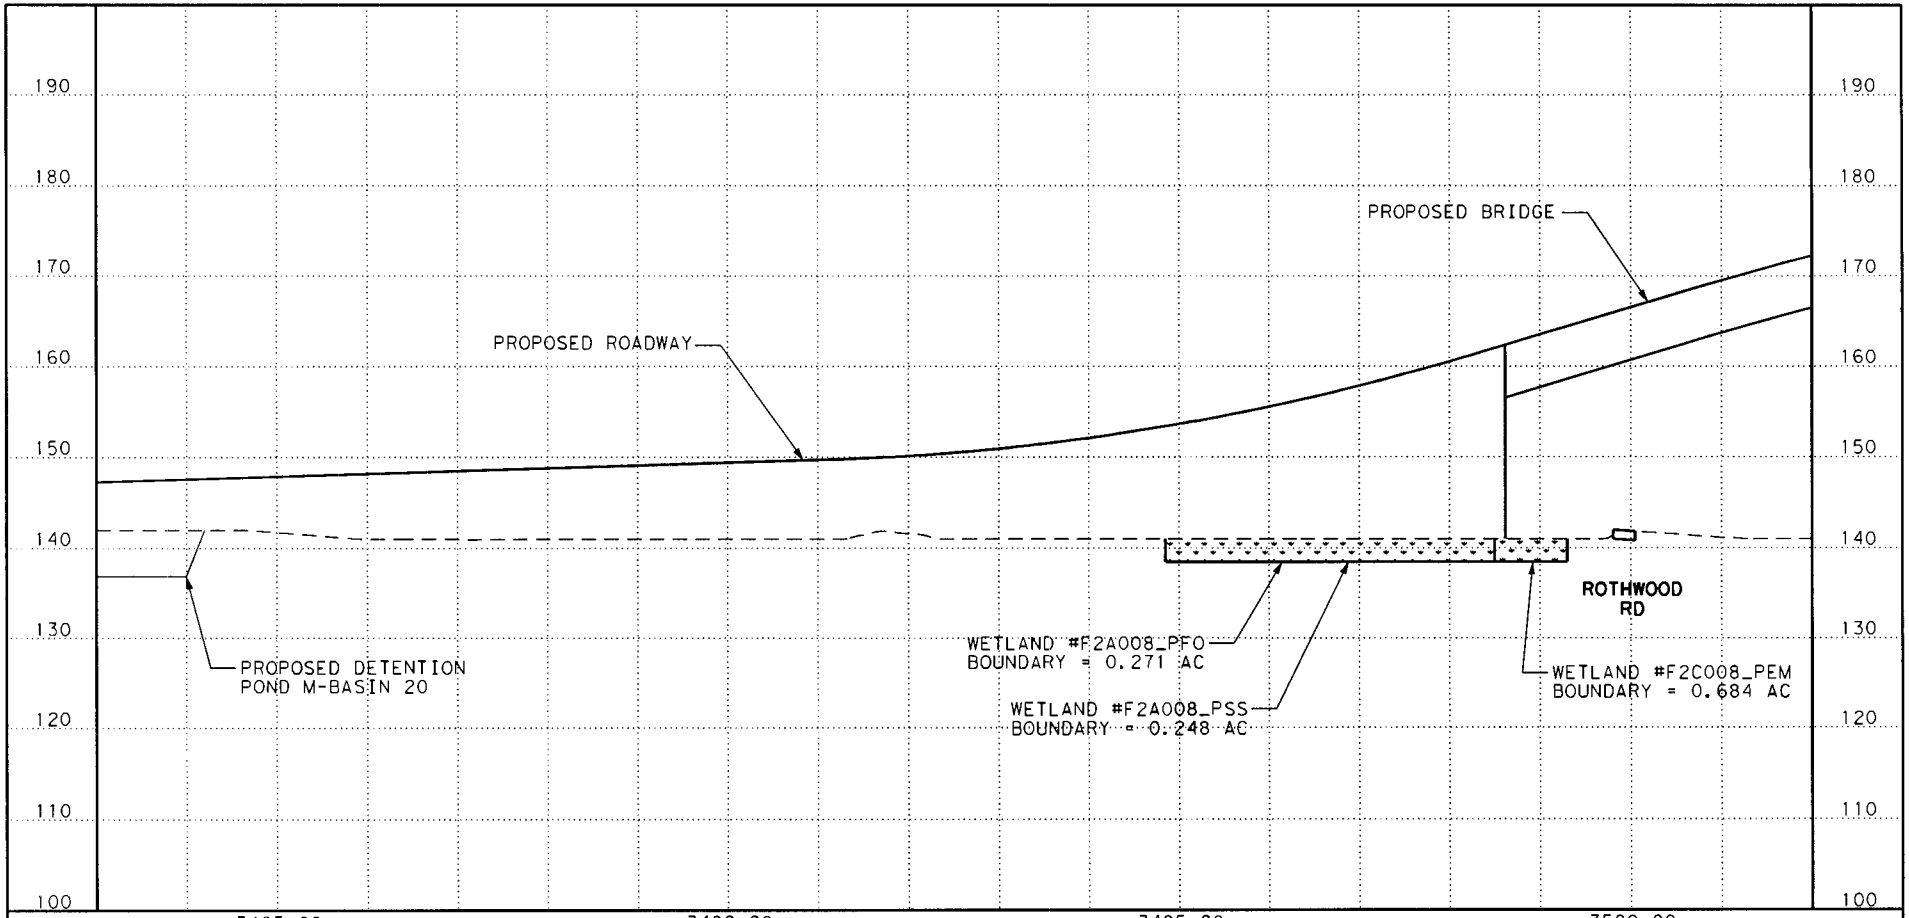

© 2012

TXDOT - Houston District
SH 99, GRAND PARKWAY, SEGMENT F-2
FROM SH 249 to IH 45

Texas Department of Transportation
SWG-20047-01480
Grand Parkway Segment F-2
May 18, 2012
Sheet 32 of 49

LEGEND

- PROPOSED PROFILE
- EXISTING GROUND
- WETLAND

0 50 100 200 400
SCALE: 1"=200' HORZ
1"= 20' VERT

SWG 1997-02901
EXHIBIT B

3/8/2012 \WETLAND F2 EXHIBIT 32.dgn

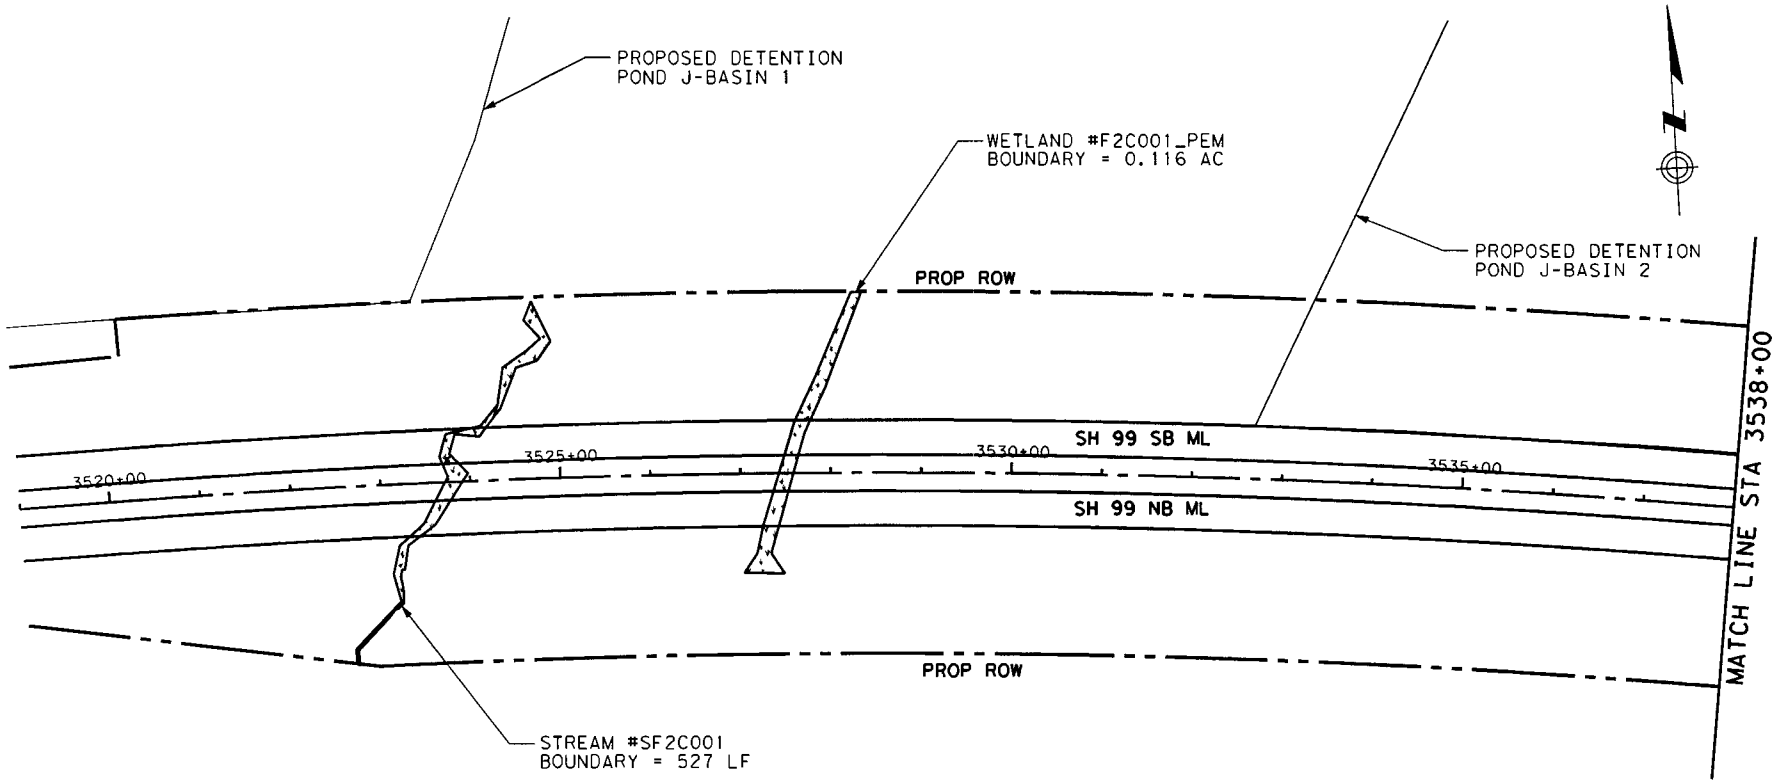

© 2012

TXDOT - Houston District
SH 99, GRAND PARKWAY, SEGMENT F-2
FROM SH 249 to IH 45

Texas Department of Transportation
SWG-20047-01480
Grand Parkway Segment F-2
May 18, 2012
Sheet 33 of 49

LEGEND

- WETLAND BOUNDARY
- PROPOSED RIGHT-OF-WAY
- EXISTING RIGHT-OF-WAY
- WETLAND

0 50 100 200 400
SCALE: 1"=200'

SWG 1997-02901
EXHIBIT B

3/8/2012 ...\WETLAND F2 EXHIBIT 33.dgn

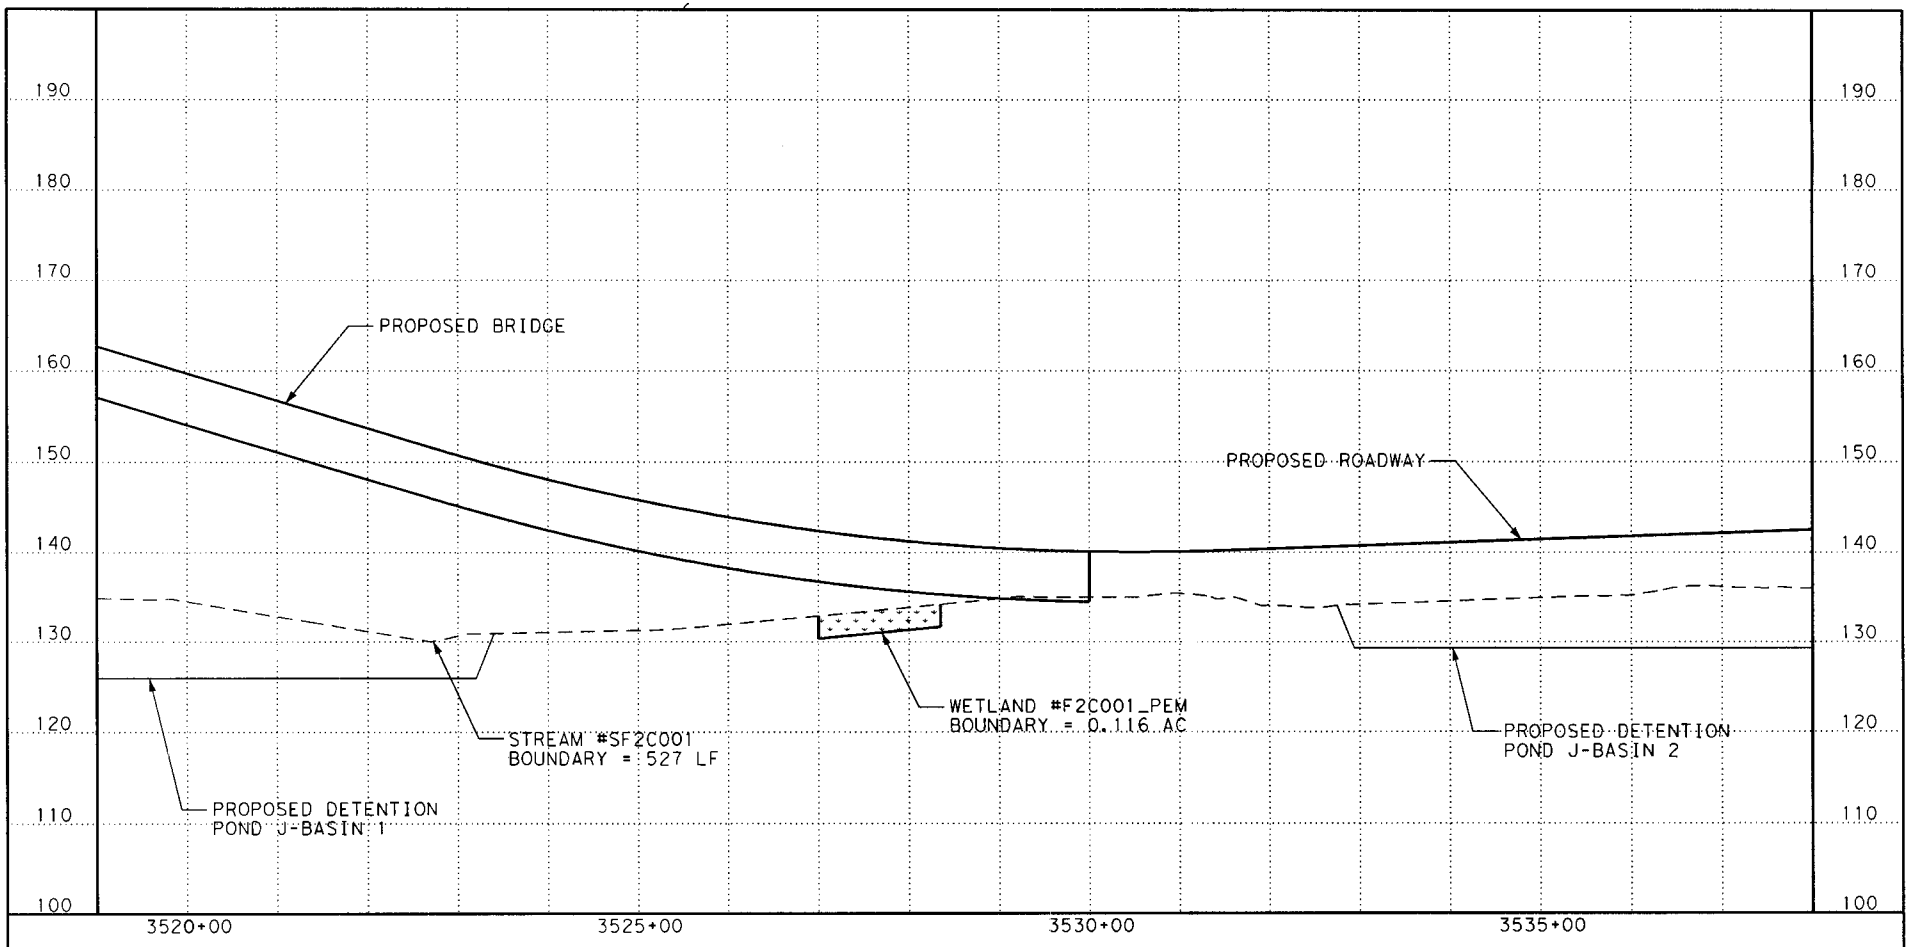

© 2012

TXDOT - Houston District
SH 99, GRAND PARKWAY, SEGMENT F-2
FROM SH 249 to IH 45

Baker

WETLAND IMPACT PROFILE

HARRIS COUNTY, TEXAS

LEGEND

- PROPOSED PROFILE
- EXISTING GROUND
- WETLAND

0 50

Texas Department of Transportation
SWG-20047-01480
Grand Parkway Segment F-2
May 18, 2012
Sheet 24 of 40

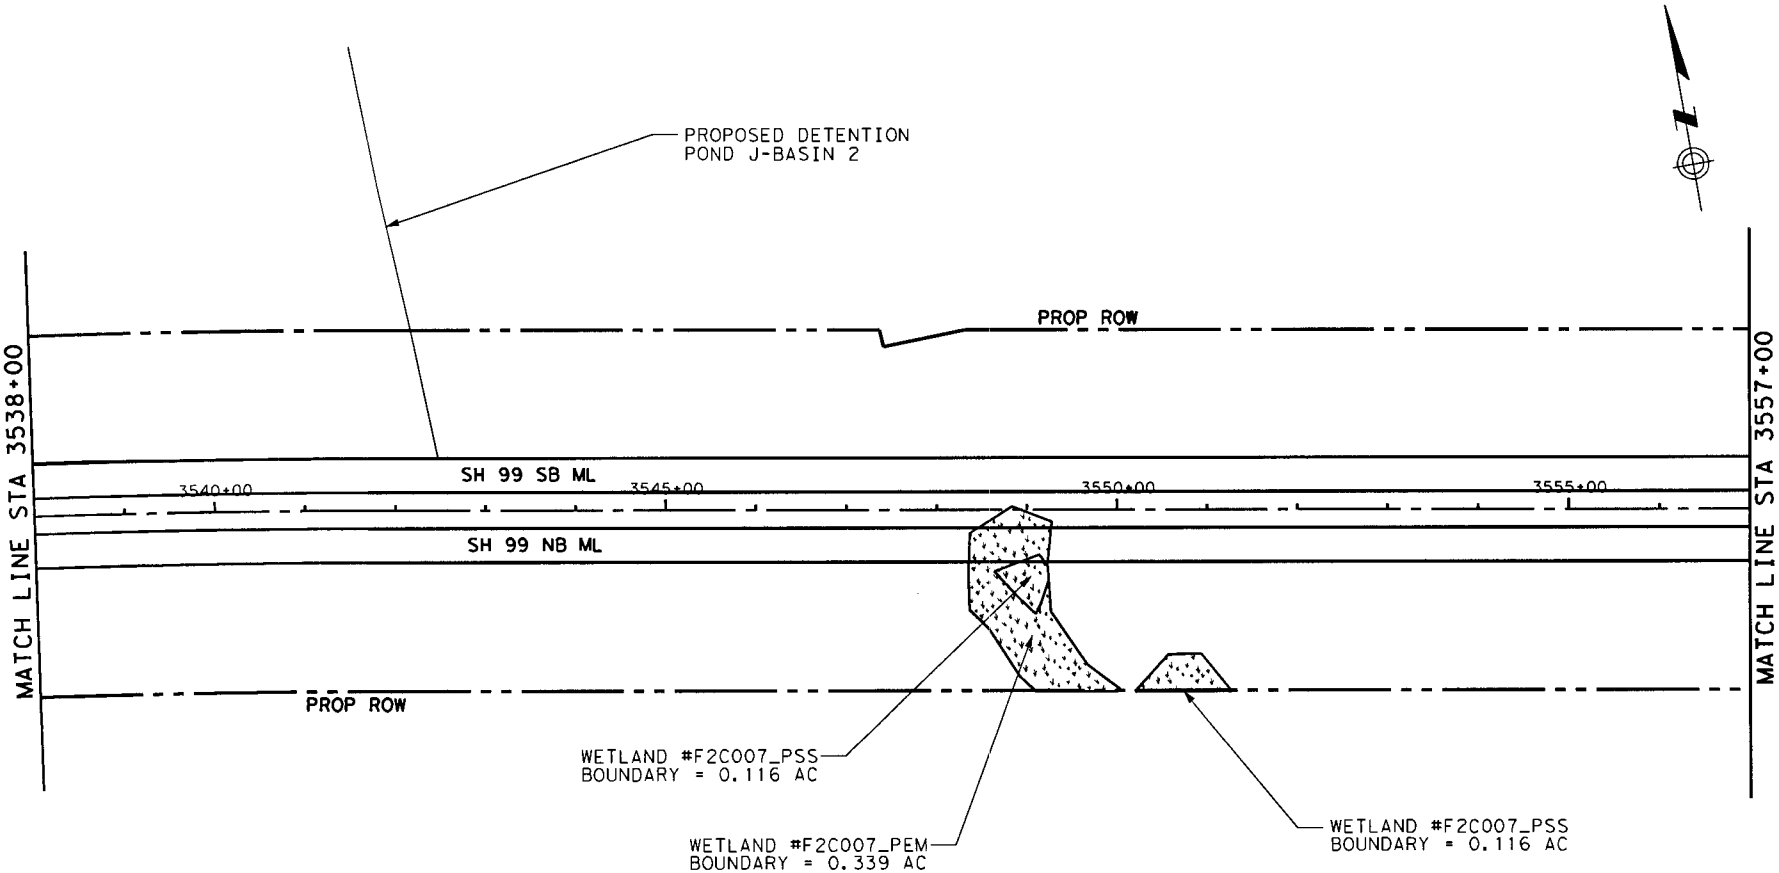

© 2012

TXDOT - Houston District
SH 99, GRAND PARKWAY, SEGMENT F-2
FROM SH 249 to IH 45

Baker

LEGEND

- WETLAND BOUNDARY
- PROPOSED RIGHT-OF-WAY
- EXISTING RIGHT-OF-WAY
- WETLAND

0 50

Texas Department of Transportation
SWG-20047-01480
Grand Parkway Segment F-2
May 18, 2012
Sheet 35 of 49

3/8/2012

...\WETLAND F2 EXHIBIT 35.dgn

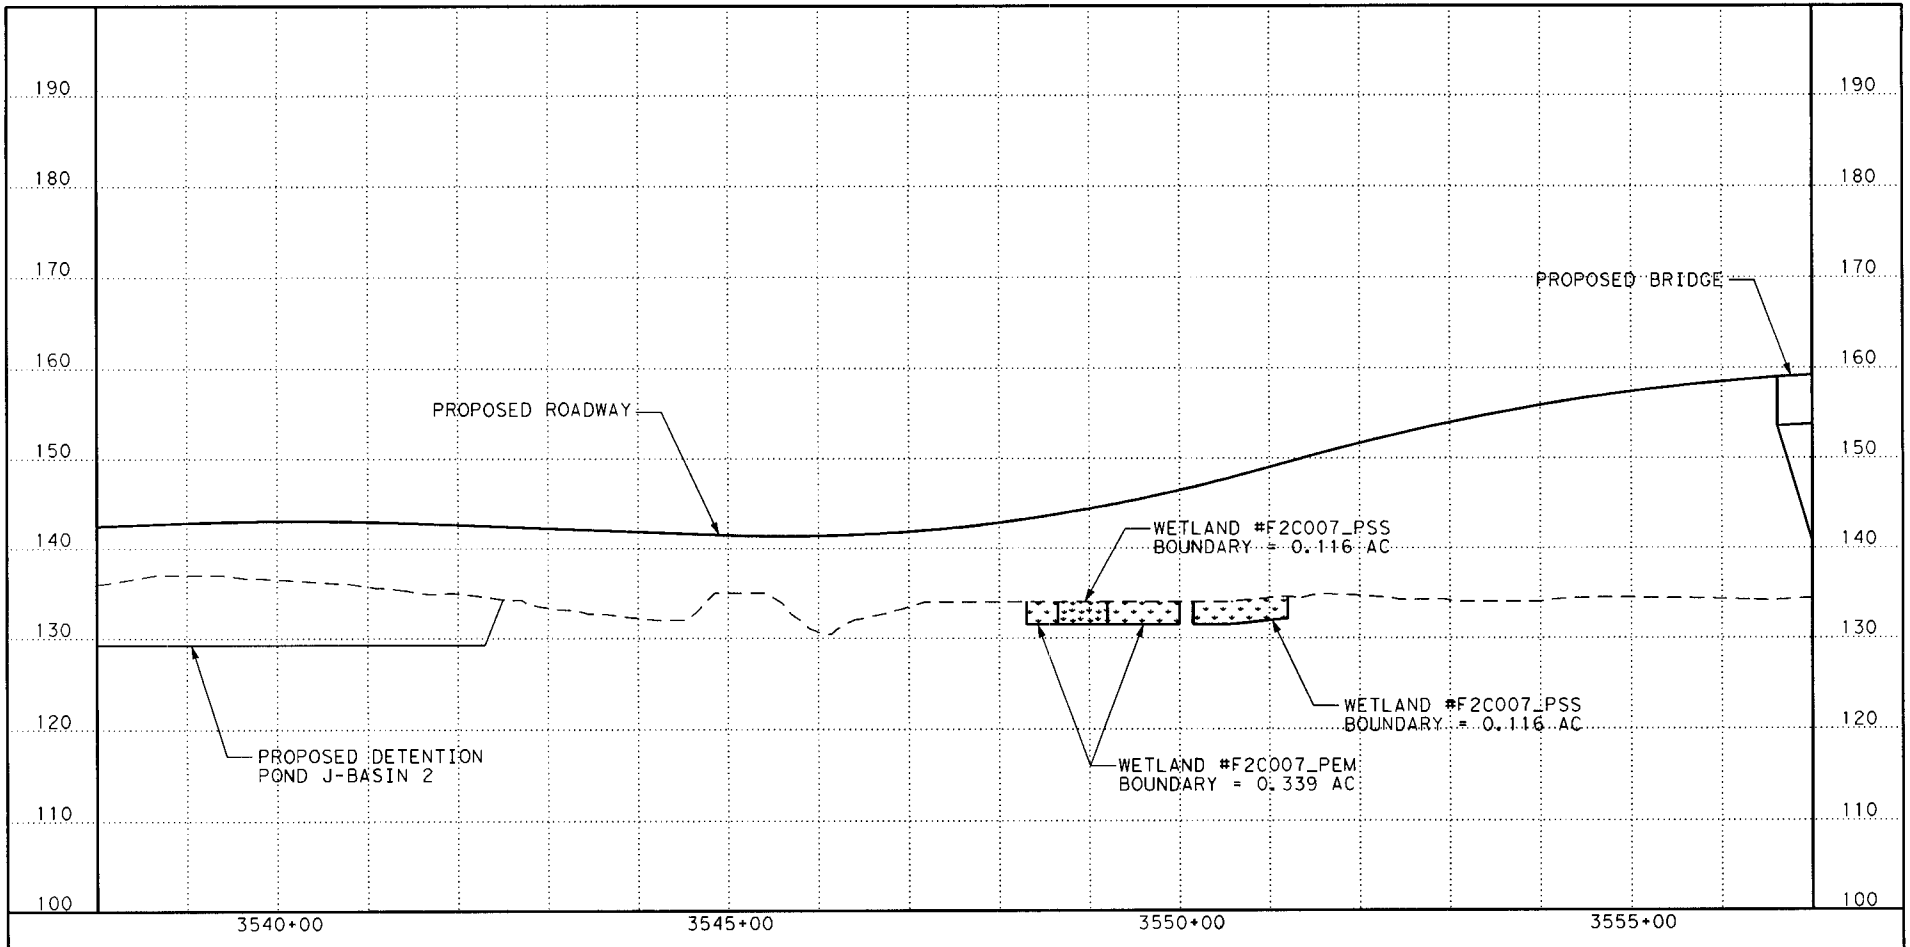

© 2012

TXDOT - Houston District
SH 99, GRAND PARKWAY, SEGMENT F-2
FROM SH 249 to IH 45

Baker

LEGEND

- PROPOSED PROFILE
- EXISTING GROUND
- WETLAND

0 50

Texas Department of Transportation
SWG-20047-01480
Grand Parkway Segment F-2
May 18, 2012
Sheet 36 of 49

3/8/2012 ...\WETLAND F2 EXHIBIT 36.dgn

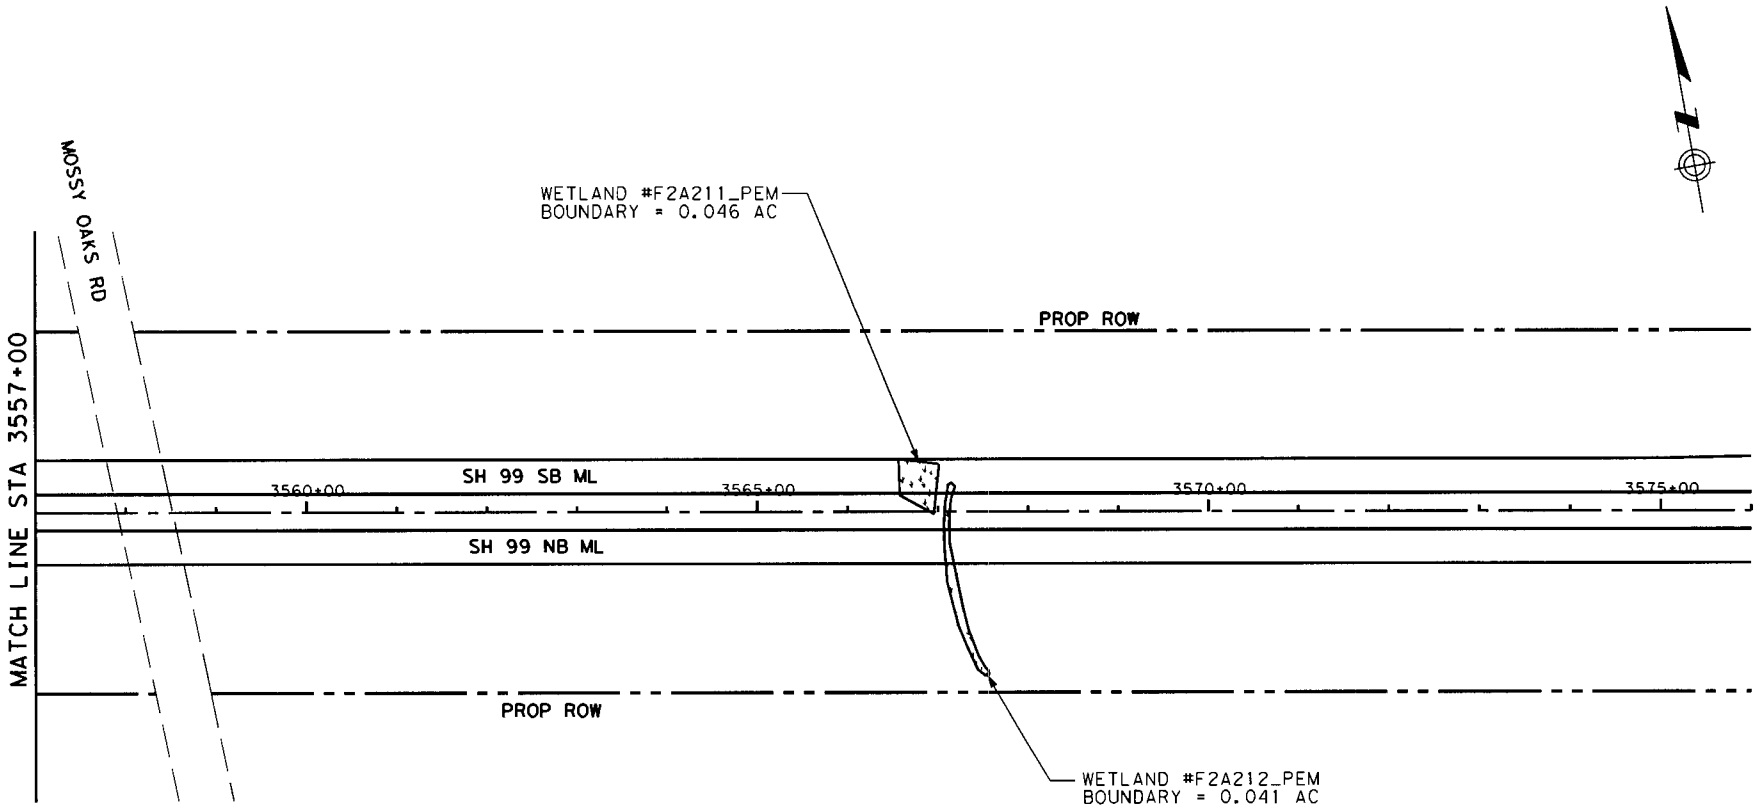

© 2012

TXDOT - Houston District
SH 99, GRAND PARKWAY, SEGMENT F-2
FROM SH 249 to IH 45

Baker

LEGEND

- WETLAND BOUNDARY
- PROPOSED RIGHT-OF-WAY
- EXISTING RIGHT-OF-WAY
- WETLAND

0 50 1

Texas Department of Transportation
SWG-20047-01480
Grand Parkway Segment F-2
May 18, 2012
Sheet 37 of 49

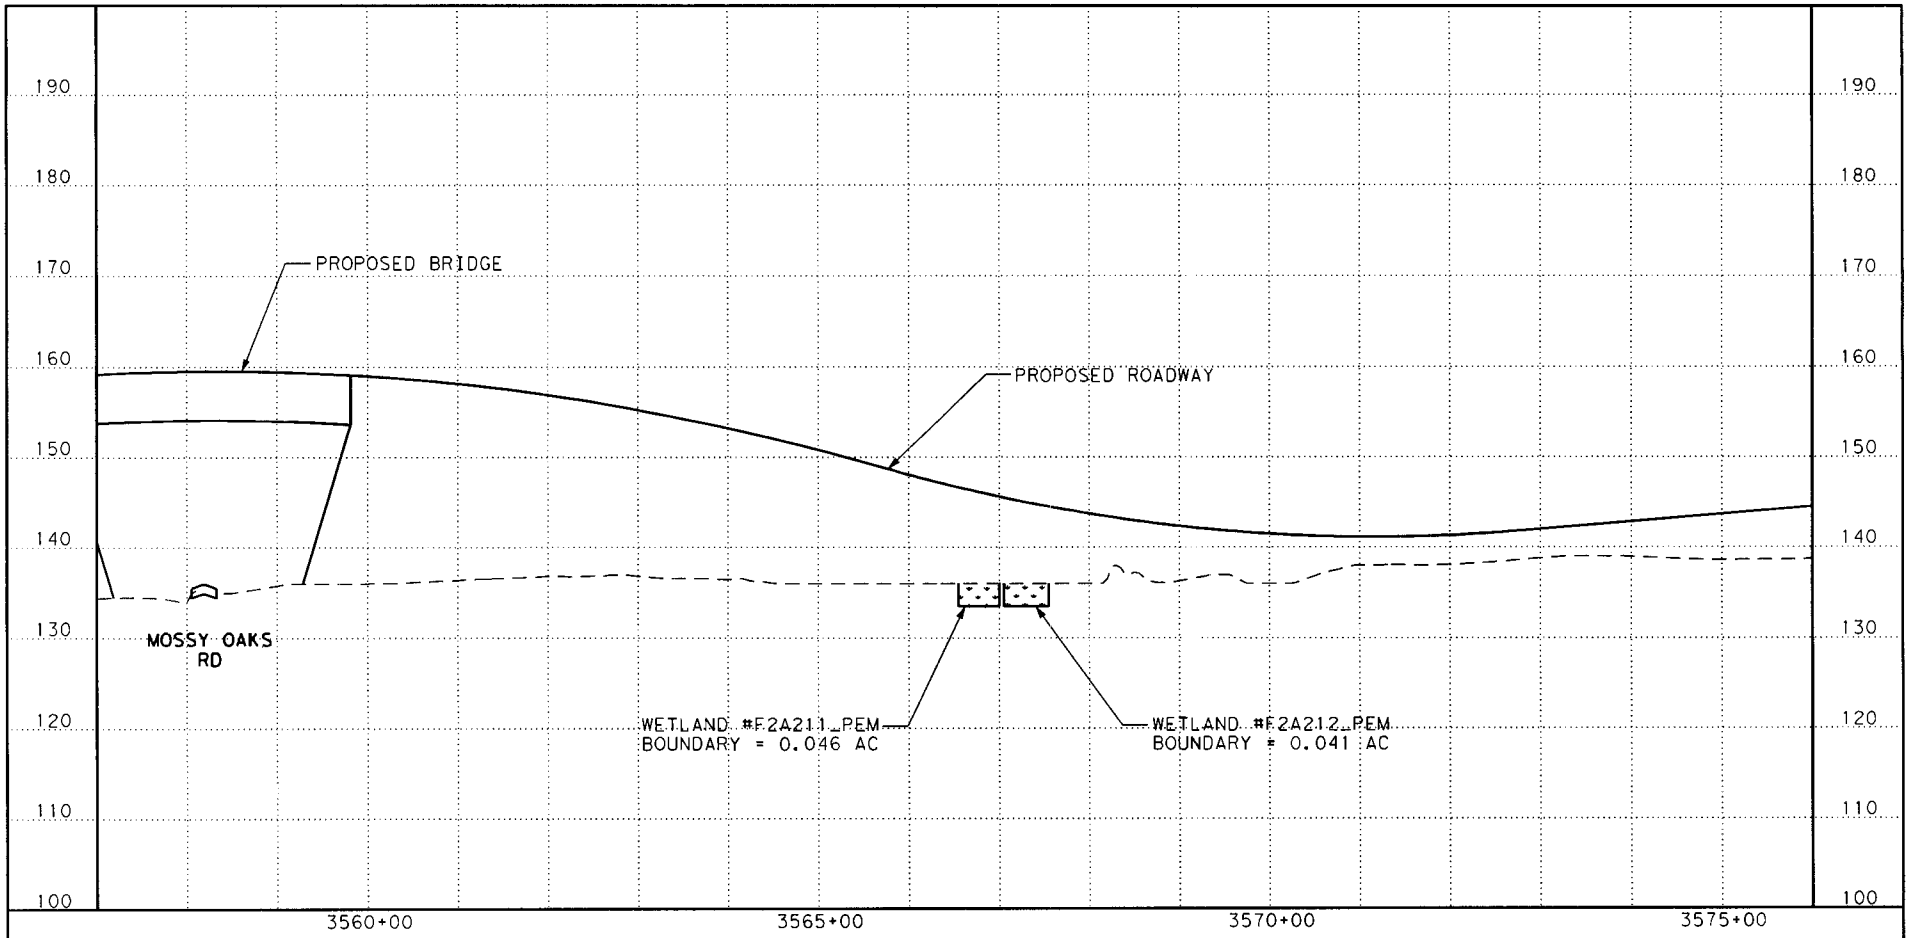

© 2012

TXDOT - Houston District
SH 99, GRAND PARKWAY, SEGMENT F-2
FROM SH 249 to IH 45

Baker

LEGEND

- PROPOSED PROFILE
- EXISTING GROUND
- WETLAND

0 50

Texas Department of Transportation
SWG-20047-01480
Grand Parkway Segment F-2
May 18, 2012
Sheet 38 of 49

3/8/2012

...\WETLAND F2 EXHIBIT 38.dgn

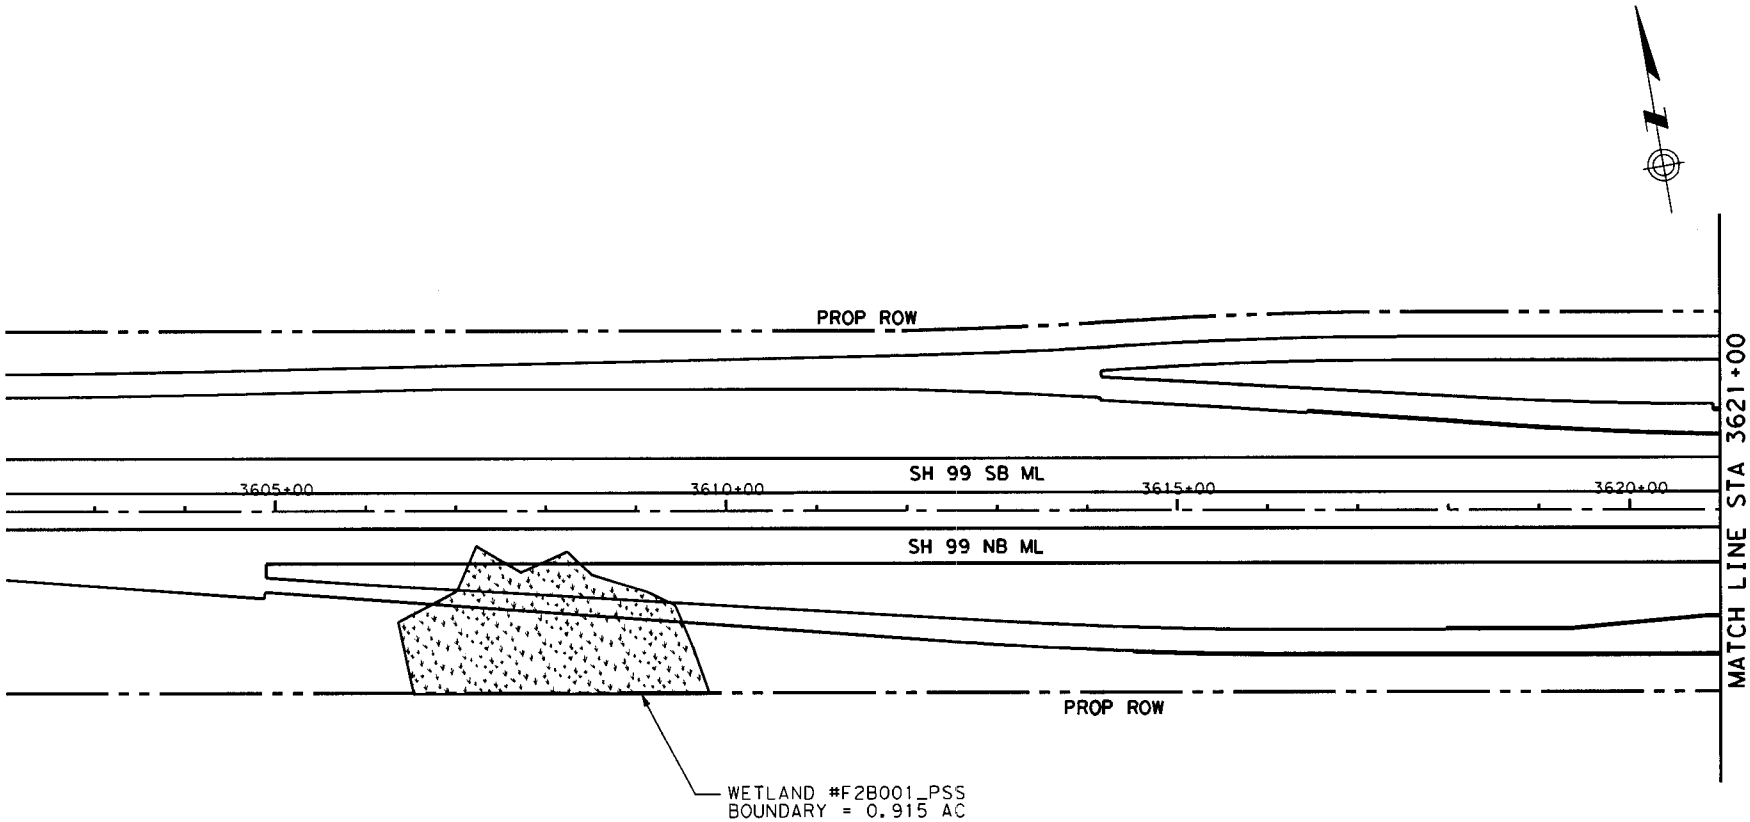

© 2012

TXDOT - Houston District
SH 99, GRAND PARKWAY, SEGMENT F-2
FROM SH 249 to IH 45

Baker

LEGEND

- WETLAND BOUNDARY
- PROPOSED RIGHT-OF-WAY
- EXISTING RIGHT-OF-WAY
- WETLAND

0 5

Texas Department of Transportation
SWG-20047-01480
Grand Parkway Segment F-2
May 18, 2012
Sheet 39 of 49

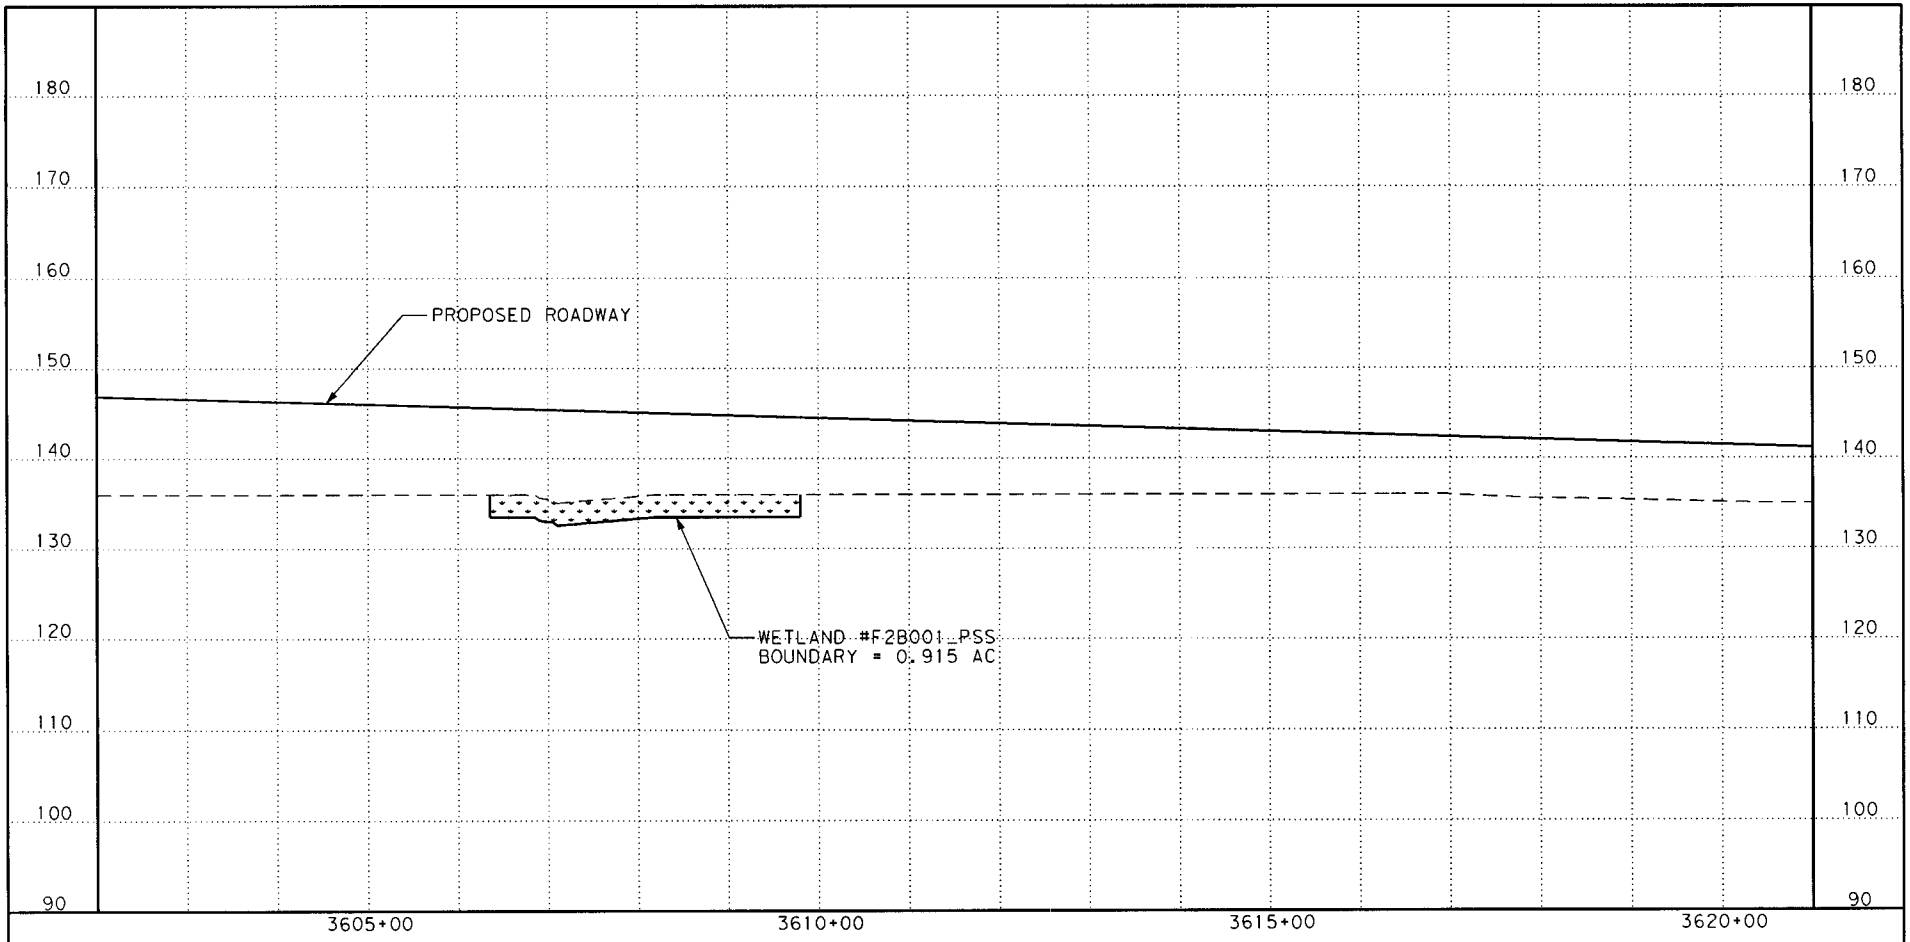

© 2012

TXDOT - Houston District
SH 99, GRAND PARKWAY, SEGMENT F-2
FROM SH 249 to IH 45

Baker

Texas Department of Transportation
SWG-20047-01480
Grand Parkway Segment F-2
May 18, 2012
Sheet 40 of 49

LEGEND

- PROPOSED PROFILE
- EXISTING GROUND
- WETLAND

0 50

3/8/2012 ...\WETLAND_F2_EXHIBIT_40.dgn

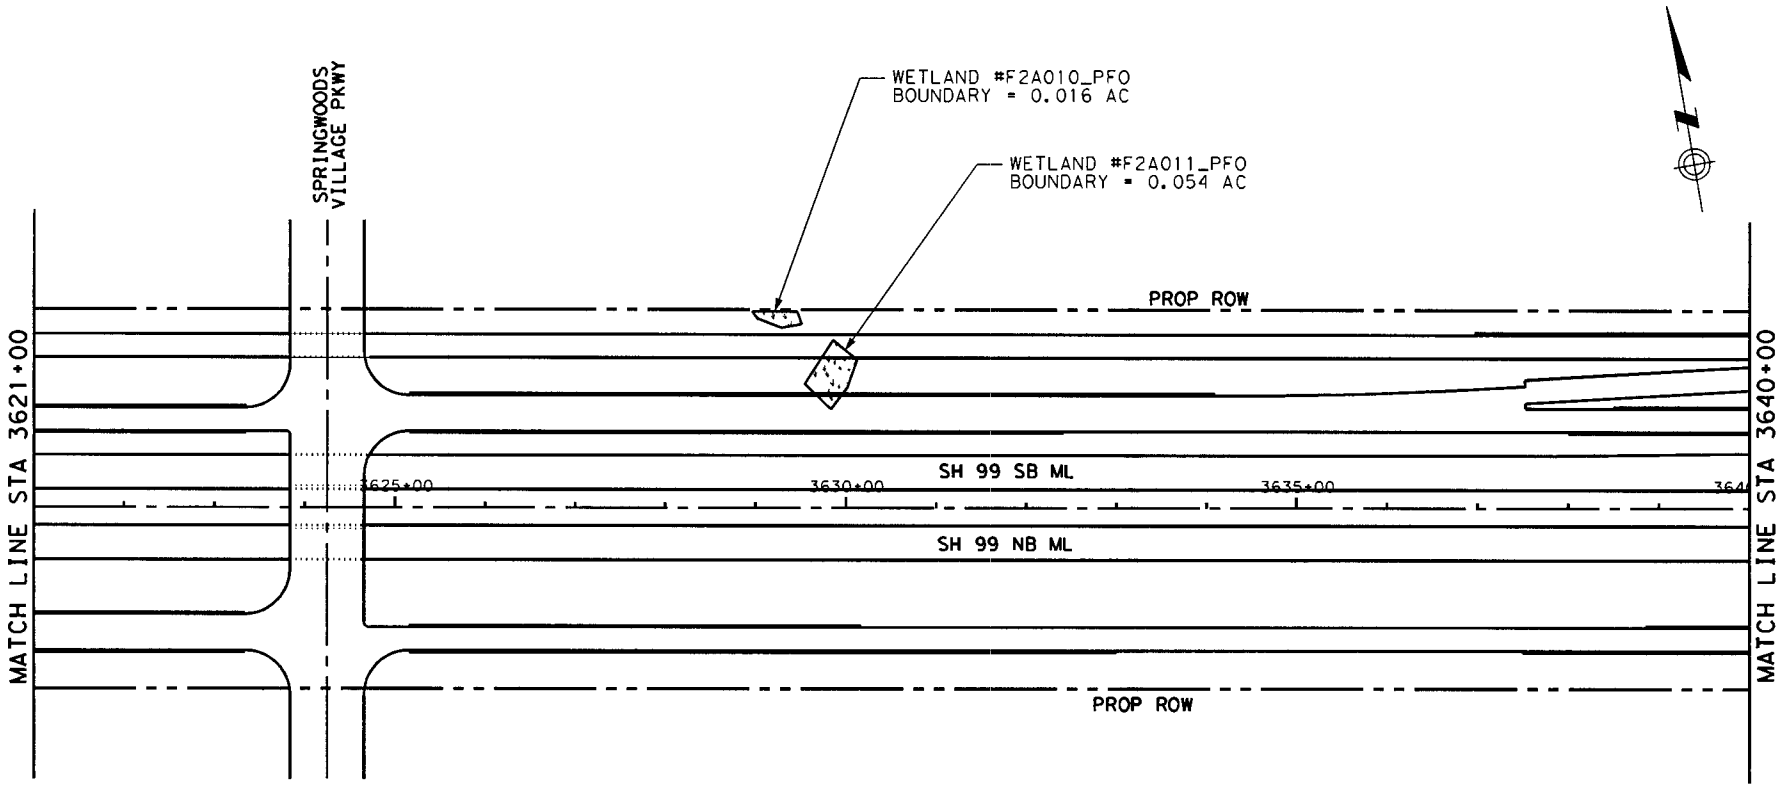

© 2012

TXDOT - Houston District
SH 99, GRAND PARKWAY, SEGMENT F-2
FROM SH 249 to IH 45

Texas Department of Transportation
SWG-20047-01480
Grand Parkway Segment F-2
May 18, 2012
Sheet 41 of 49

LEGEND

- WETLAND BOUNDARY
- PROPOSED RIGHT-OF-WAY
- EXISTING RIGHT-OF-WAY
- WETLAND

0 50 10(

SCALE: 1"=200'

~~SWG-1991-02901~~
EXHIBIT B

3/8/2012

...\WETLAND F2 EXHIBIT 41.dgn

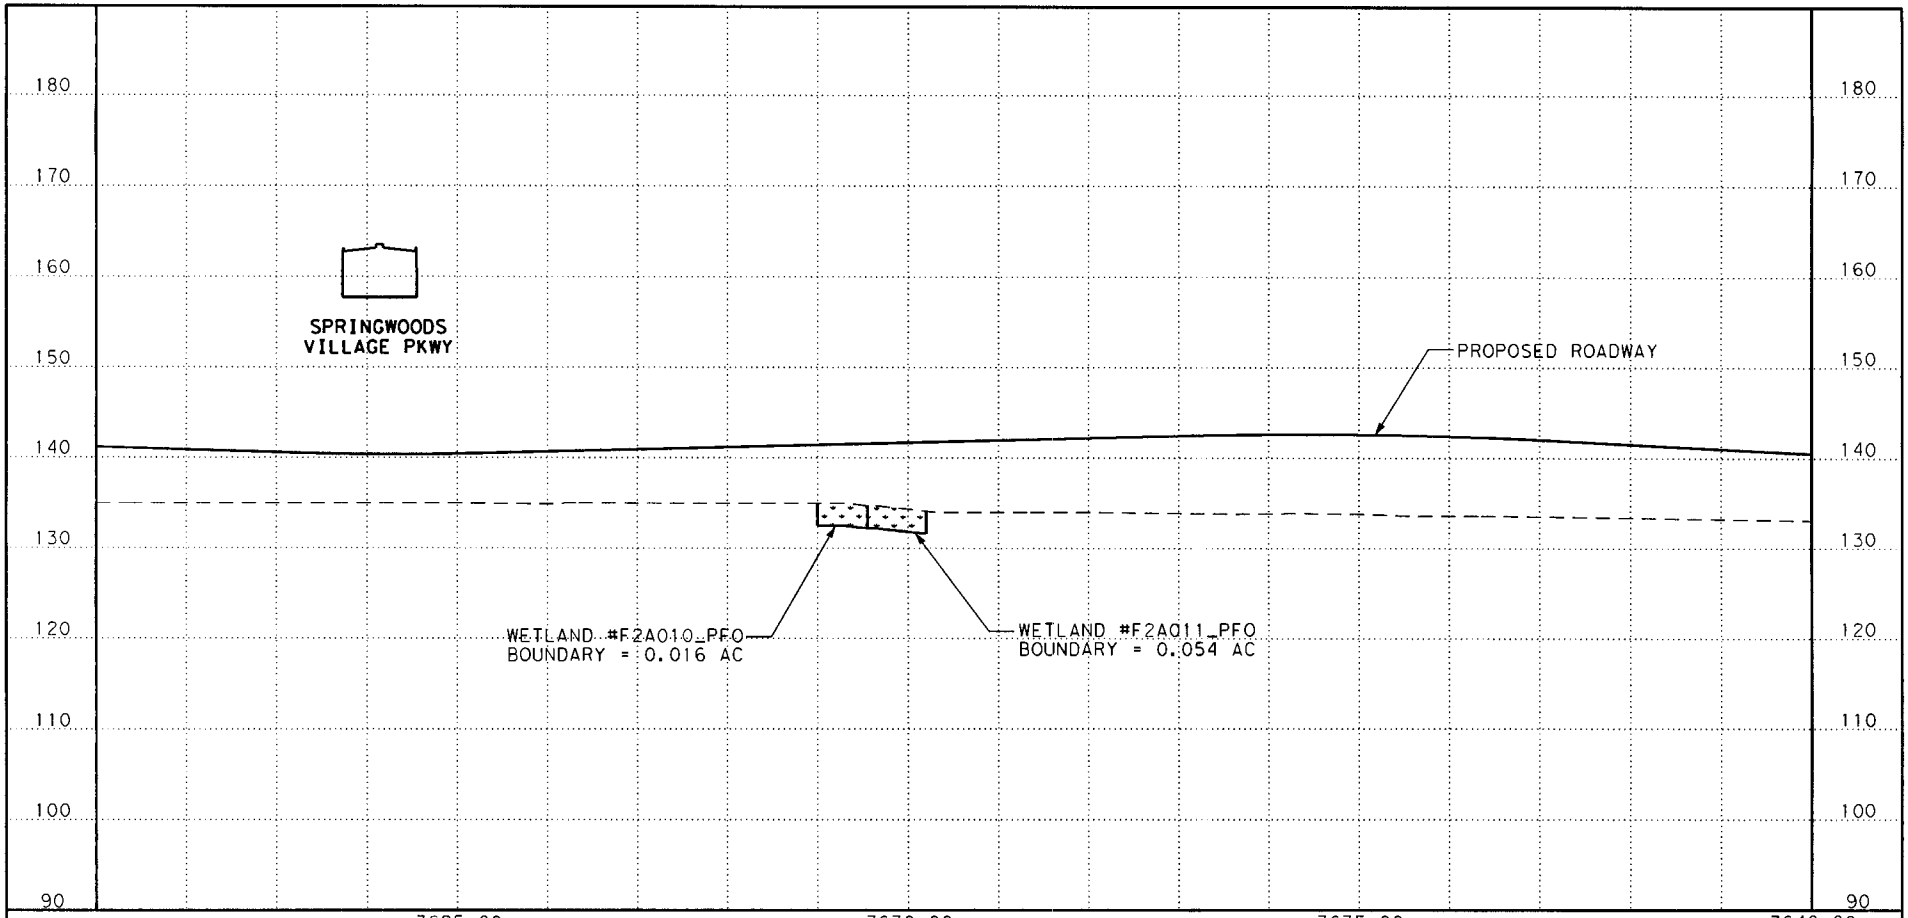

© 2012

TXDOT - Houston District
SH 99, GRAND PARKWAY, SEGMENT F-2
FROM SH 249 to IH 45

Texas Department of Transportation
SWG-20047-01480
Grand Parkway Segment F-2
May 18, 2012
Sheet 42 of 49

LEGEND

- PROPOSED PROFILE
- EXISTING GROUND
- WETLAND

0 50 100 200 400
SCALE: 1"=200' HORZ
1"= 20' VERT

SWG 1997-02901
EXHIBIT B

3/8/2012 \WETLAND F2 EXHIBIT 42.dgn

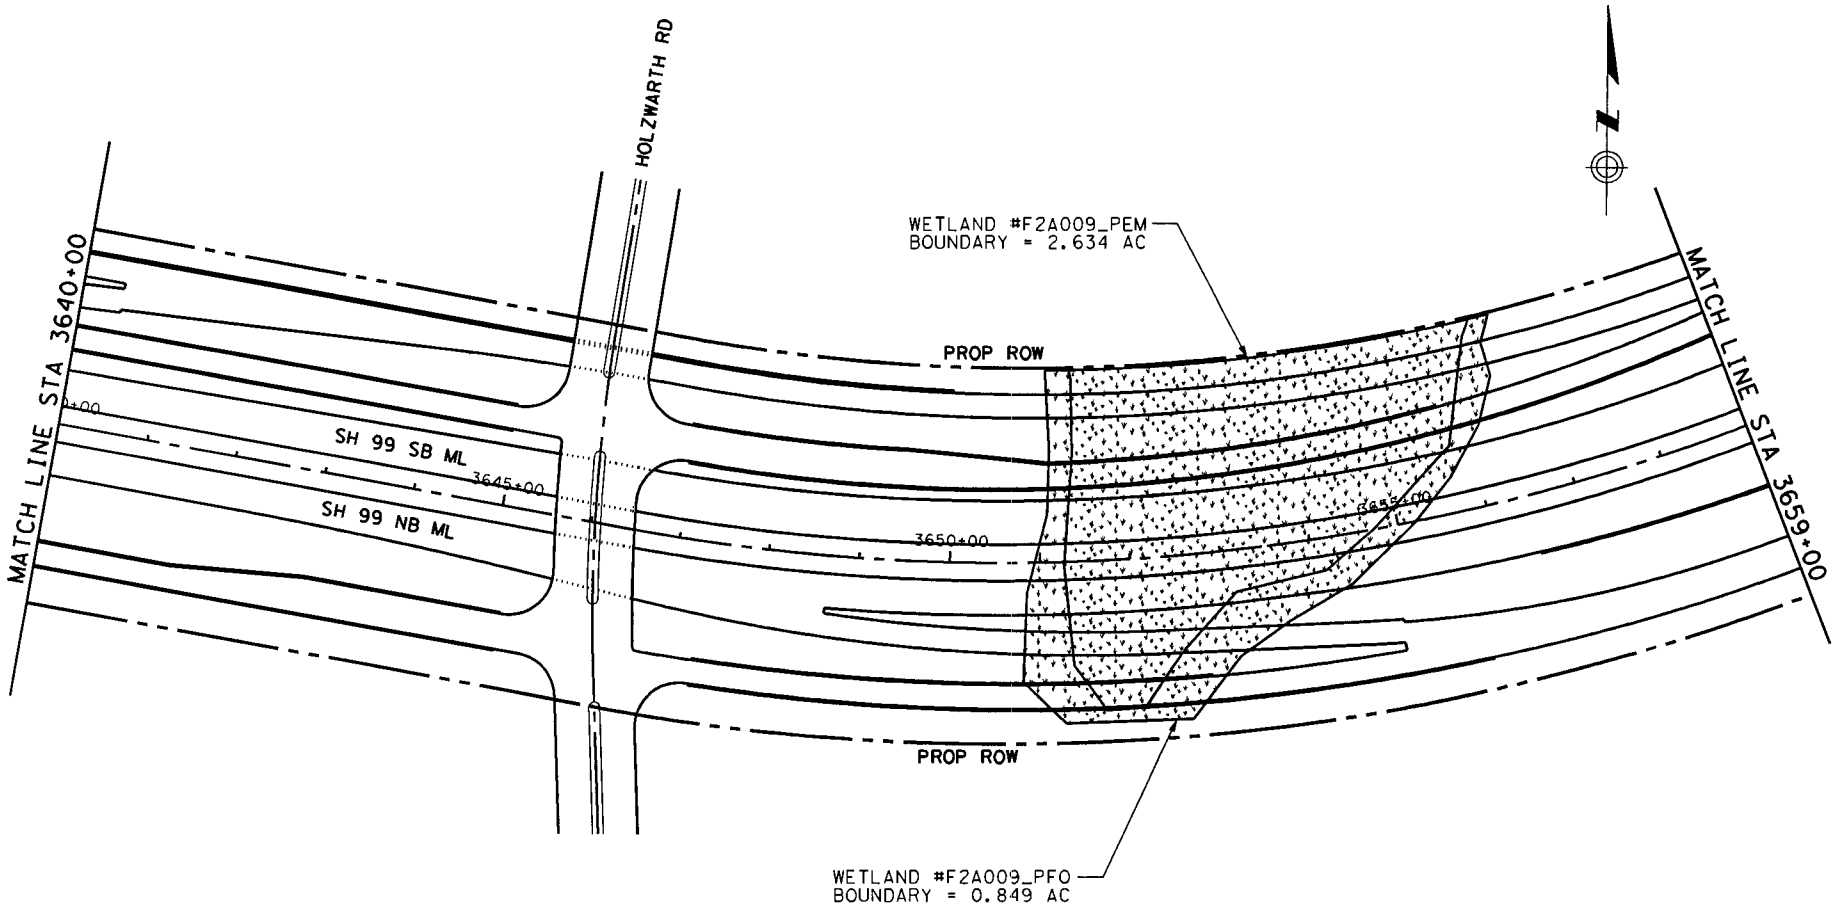

© 2012

TXDOT - Houston District
SH 99, GRAND PARKWAY, SEGMENT F-2
FROM SH 249 to IH 45

Texas Department of Transportation
SWG-20047-01480
Grand Parkway Segment F-2
May 18, 2012
Sheet 43 of 49

LEGEND

- WETLAND BOUNDARY
- PROPOSED RIGHT-OF-WAY
- EXISTING RIGHT-OF-WAY
- WETLAND

0 50 100 200 400
SCALE: 1"=200'

SWG 1997-02901
EXHIBIT B

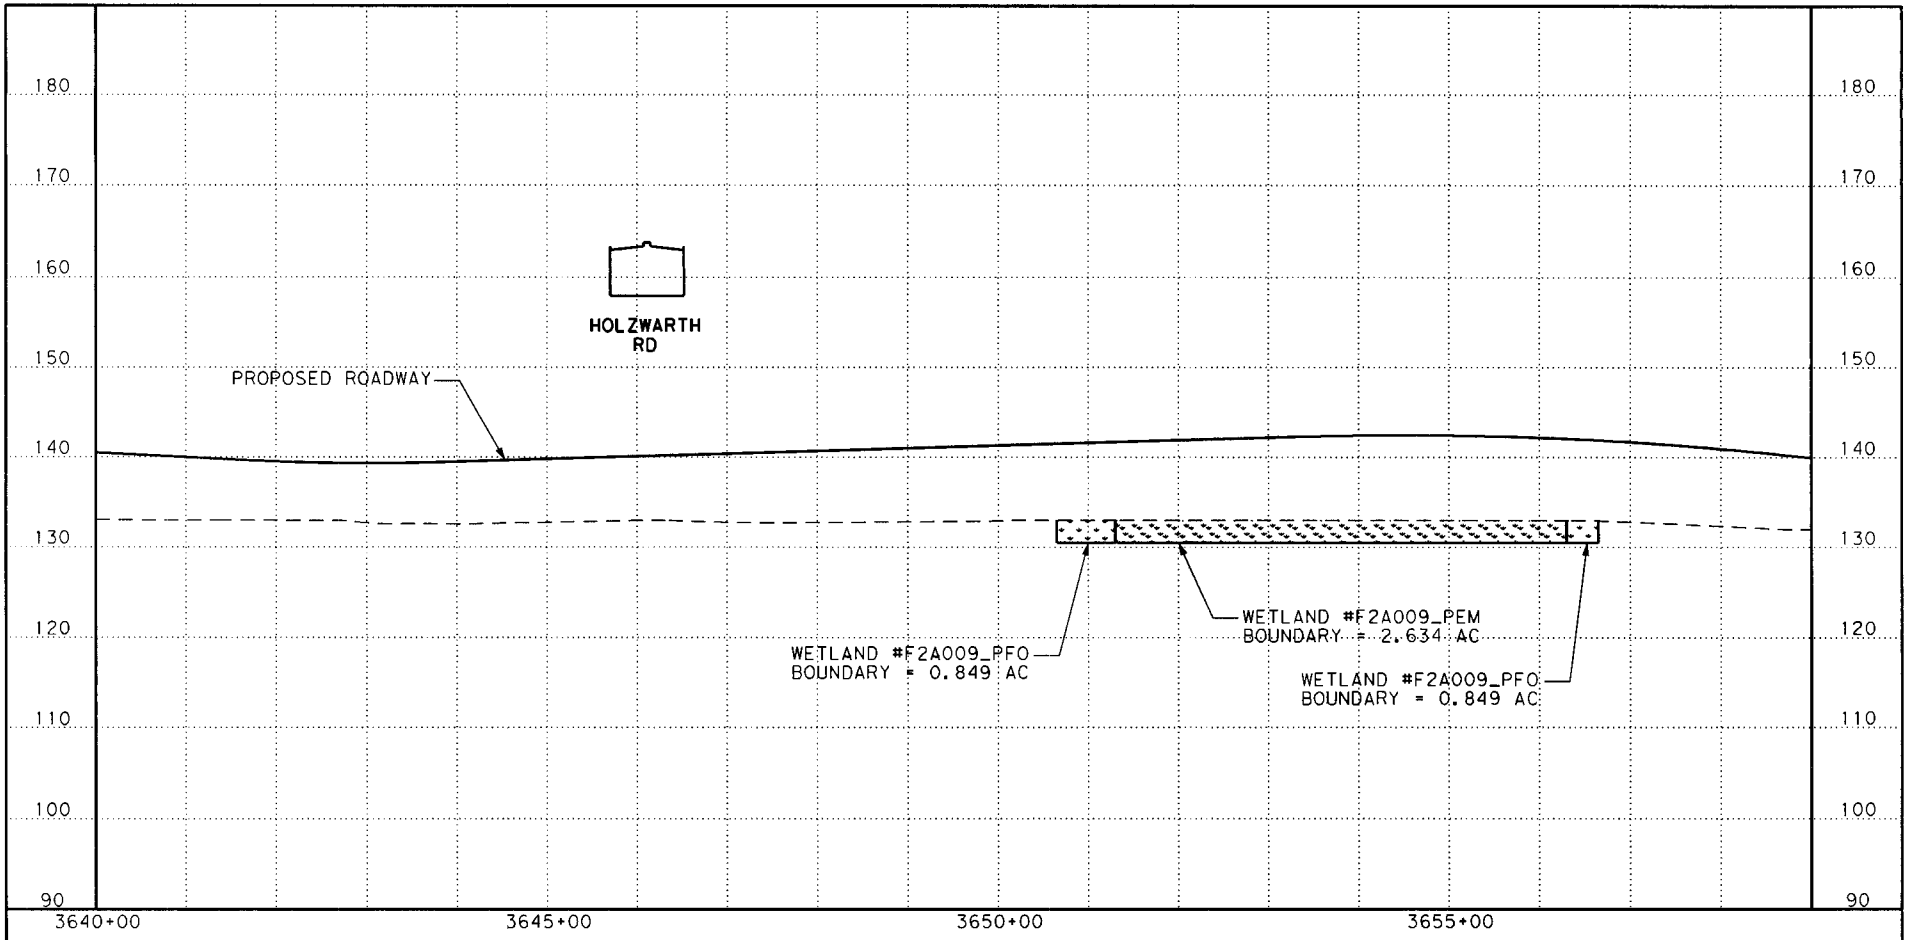

© 2012

TXDOT - Houston District
SH 99, GRAND PARKWAY, SEGMENT F-2
FROM SH 249 to IH 45

Texas Department of Transportation
SWG-20047-01480
Grand Parkway Segment F-2
May 18, 2012

LEGEND

- PROPOSED PROFILE
- EXISTING GROUND
- WETLAND

0 50 100

SCALE: 1"=200' HORZ
1"= 20' VERT

SWG 1997-02901
EXHIBIT B

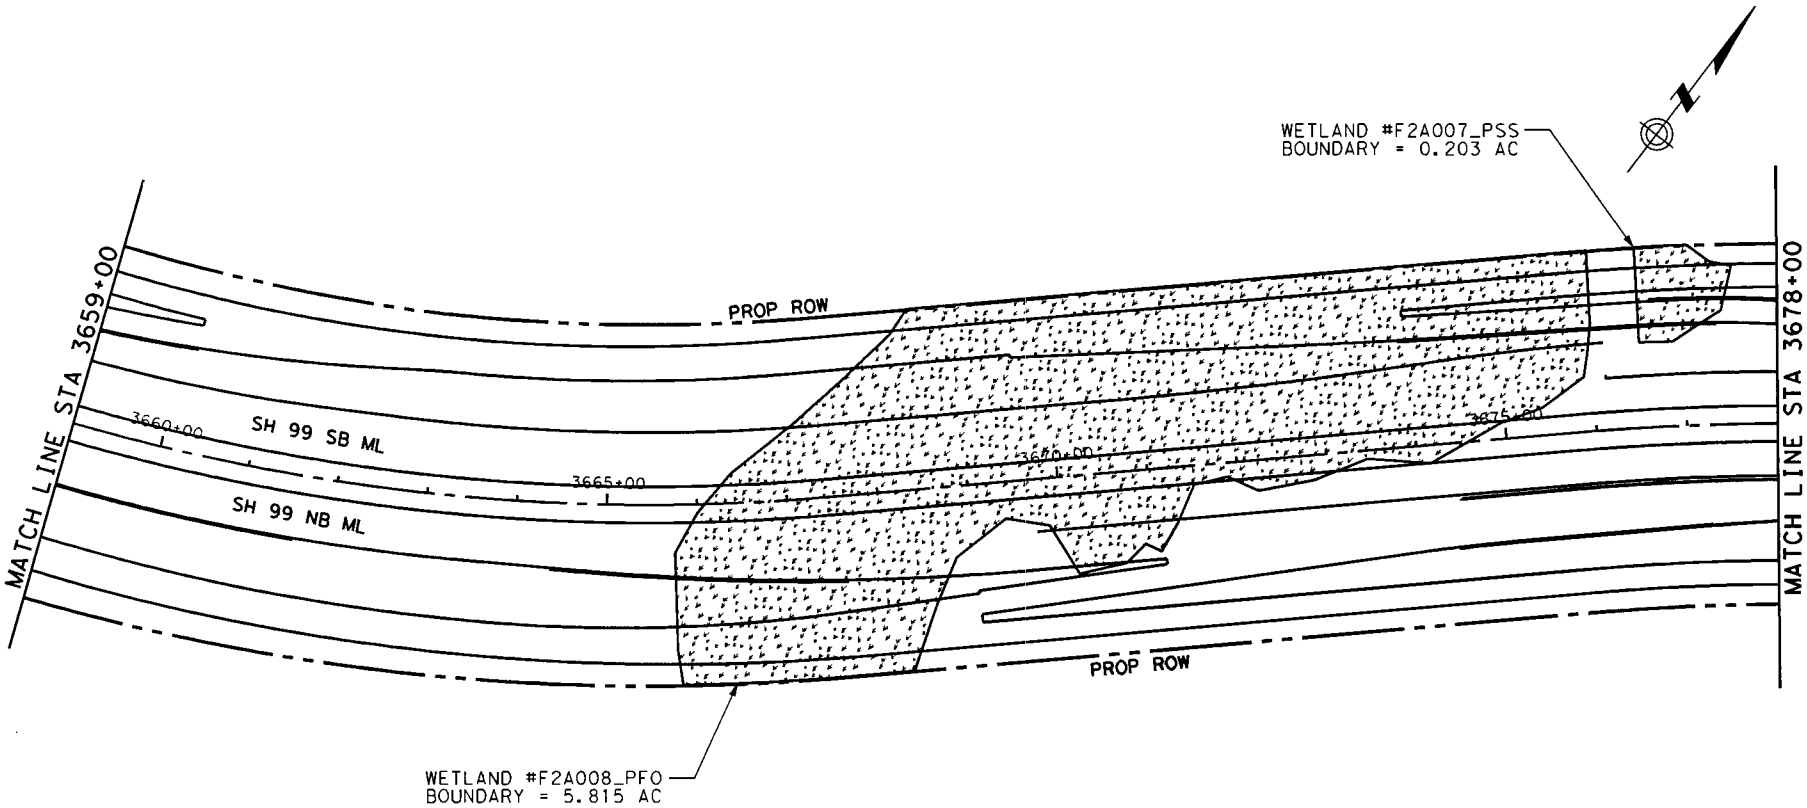

© 2012

TXDOT - Houston District
SH 99, GRAND PARKWAY, SEGMENT F-2
FROM SH 249 to IH 45

Texas Department of Transportation
SWG-20047-01480
Grand Parkway Segment F-2
May 18, 2012
Sheet 45 of 49

LEGEND

- WETLAND BOUNDARY
- PROPOSED RIGHT-OF-WAY
- EXISTING RIGHT-OF-WAY
- WETLAND

0 50

SCALE: 1"=200'

SWG 1997-02901
EXHIBIT B

3/8/2012 \WETLAND F2 EXHIBIT 45.dgn

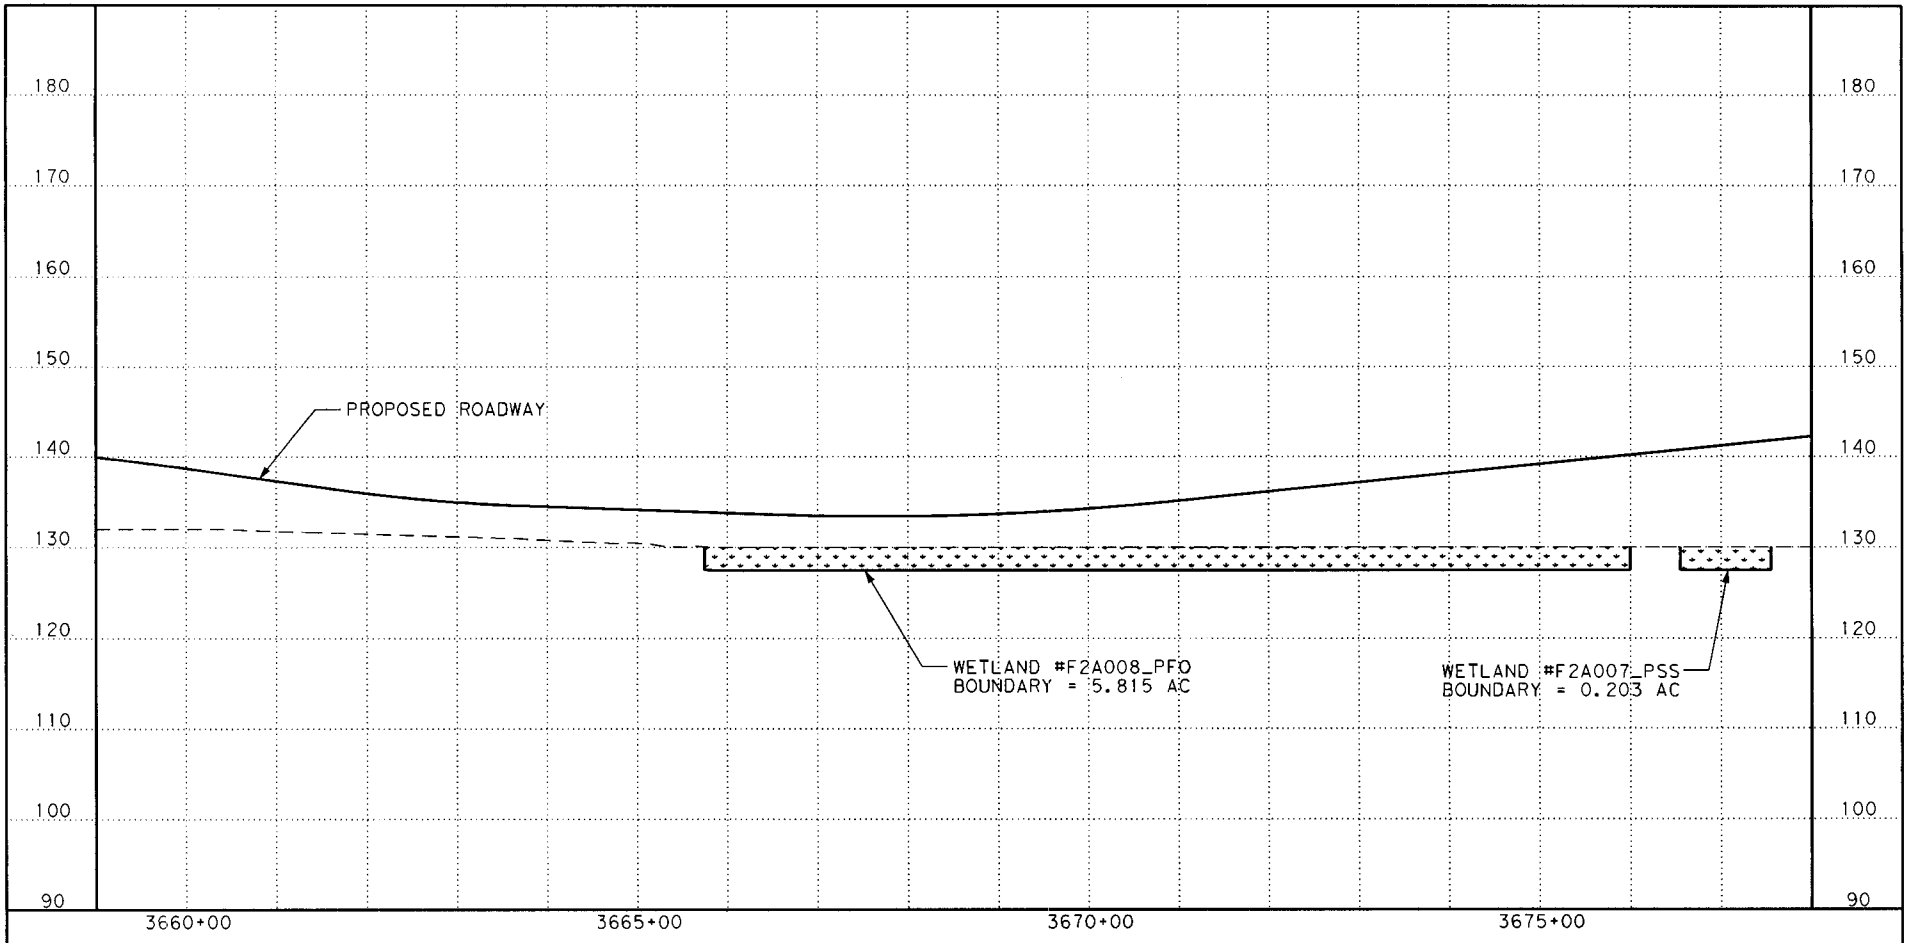

© 2012

TXDOT - Houston District
SH 99, GRAND PARKWAY, SEGMENT F-2
FROM SH 249 to IH 45

Texas Department of Transportation
SWG-20047-01480
Grand Parkway Segment F-2
May 18, 2012
Sheet 46 of 49

LEGEND

- PROPOSED PROFILE
- EXISTING GROUND
- WETLAND

0 50

SCALE: 1"=200' HORZ
1"= 20' VERT

SWG 1997-02901
EXHIBIT B

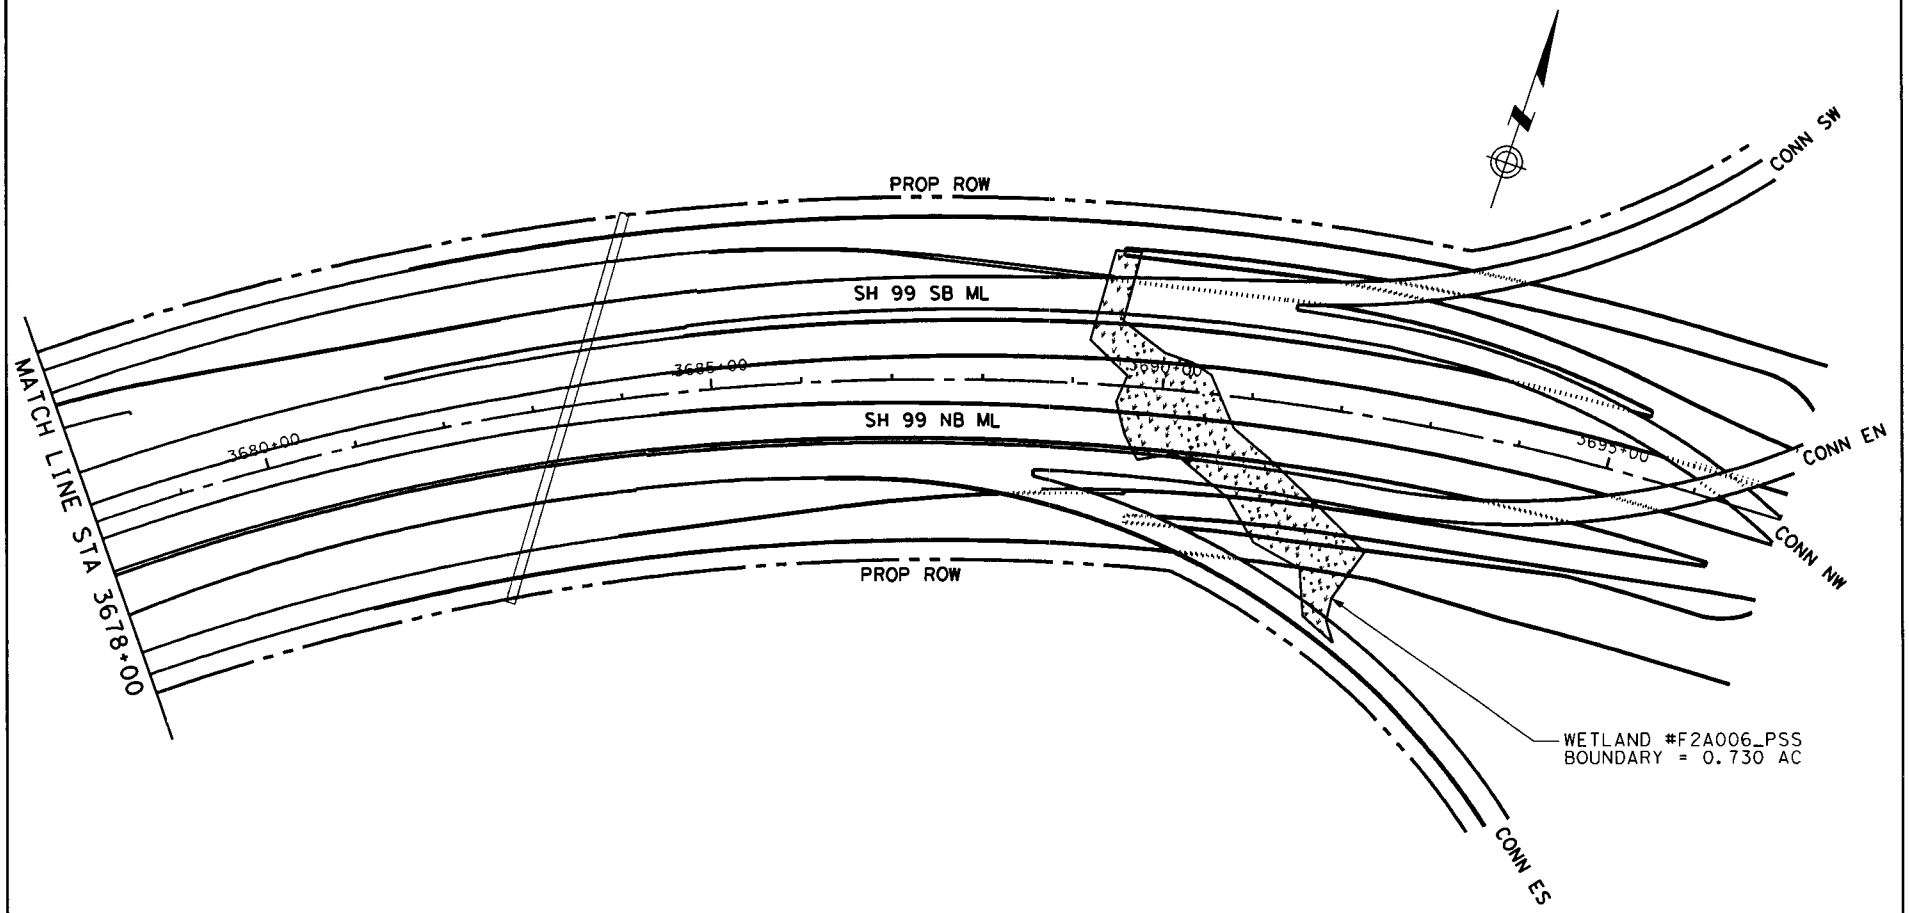

© 2012

TxDOT - Houston District
SH 99, GRAND PARKWAY, SEGMENT F-2
FROM SH 249 to IH 45

Texas Department of Transportation
SWG-20047-01480
Grand Parkway Segment F-2
May 18, 2012
Sheet 47 of 49

LEGEND

- WETLAND BOUNDARY
- PROPOSED RIGHT-OF-WAY
- EXISTING RIGHT-OF-WAY
- WETLAND

0 50

SCALE: 1"=200'

SWG 1997-02901
EXHIBIT B

3/8/2012 \WETLAND_F2_EXHIBIT_47.dgn

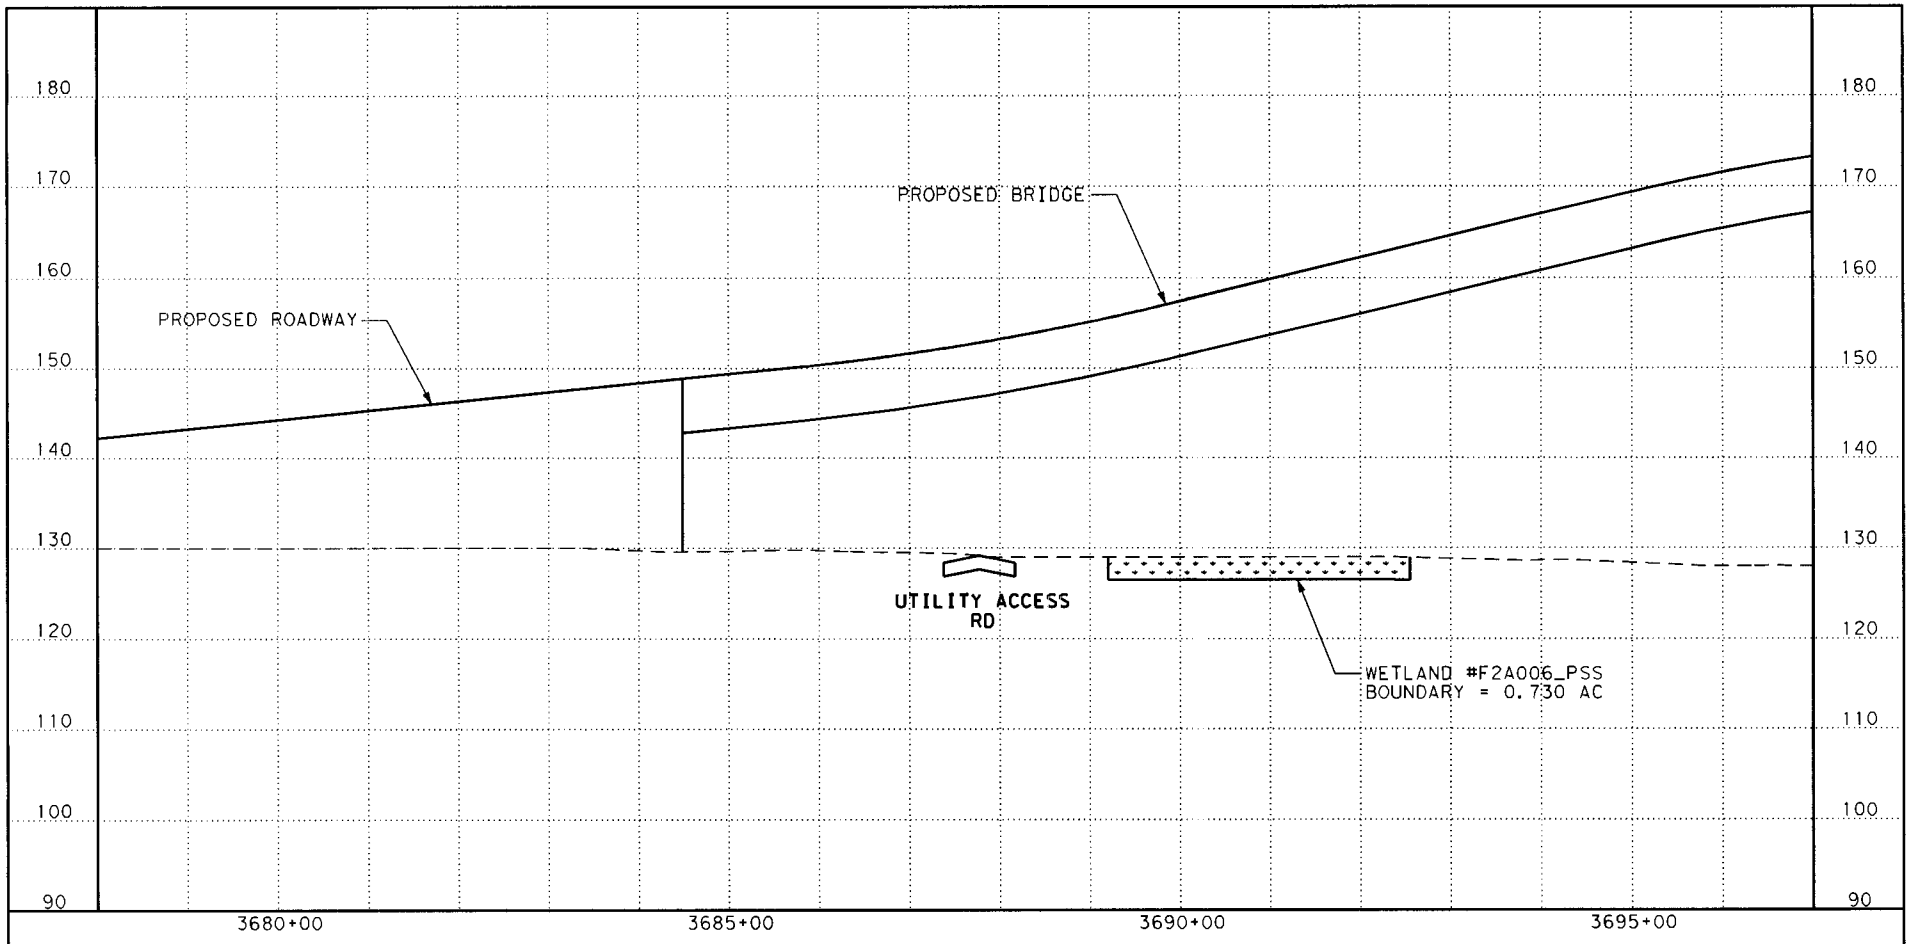

© 2012

TXDOT - Houston District
SH 99, GRAND PARKWAY, SEGMENT F-2
FROM SH 249 to IH 45

Texas Department of Transportation
SWG-20047-01480
Grand Parkway Segment F-2
May 18, 2012
Sheet 48 of 49

LEGEND

- PROPOSED PROFILE
- EXISTING GROUND
- WETLAND

0 50 100

SCALE: 1"=200' HORZ
1"= 20' VERT

SWG 1997-02901
EXHIBIT B

3/8/2012 \WETLAND F2 EXHIBIT 48.dgn

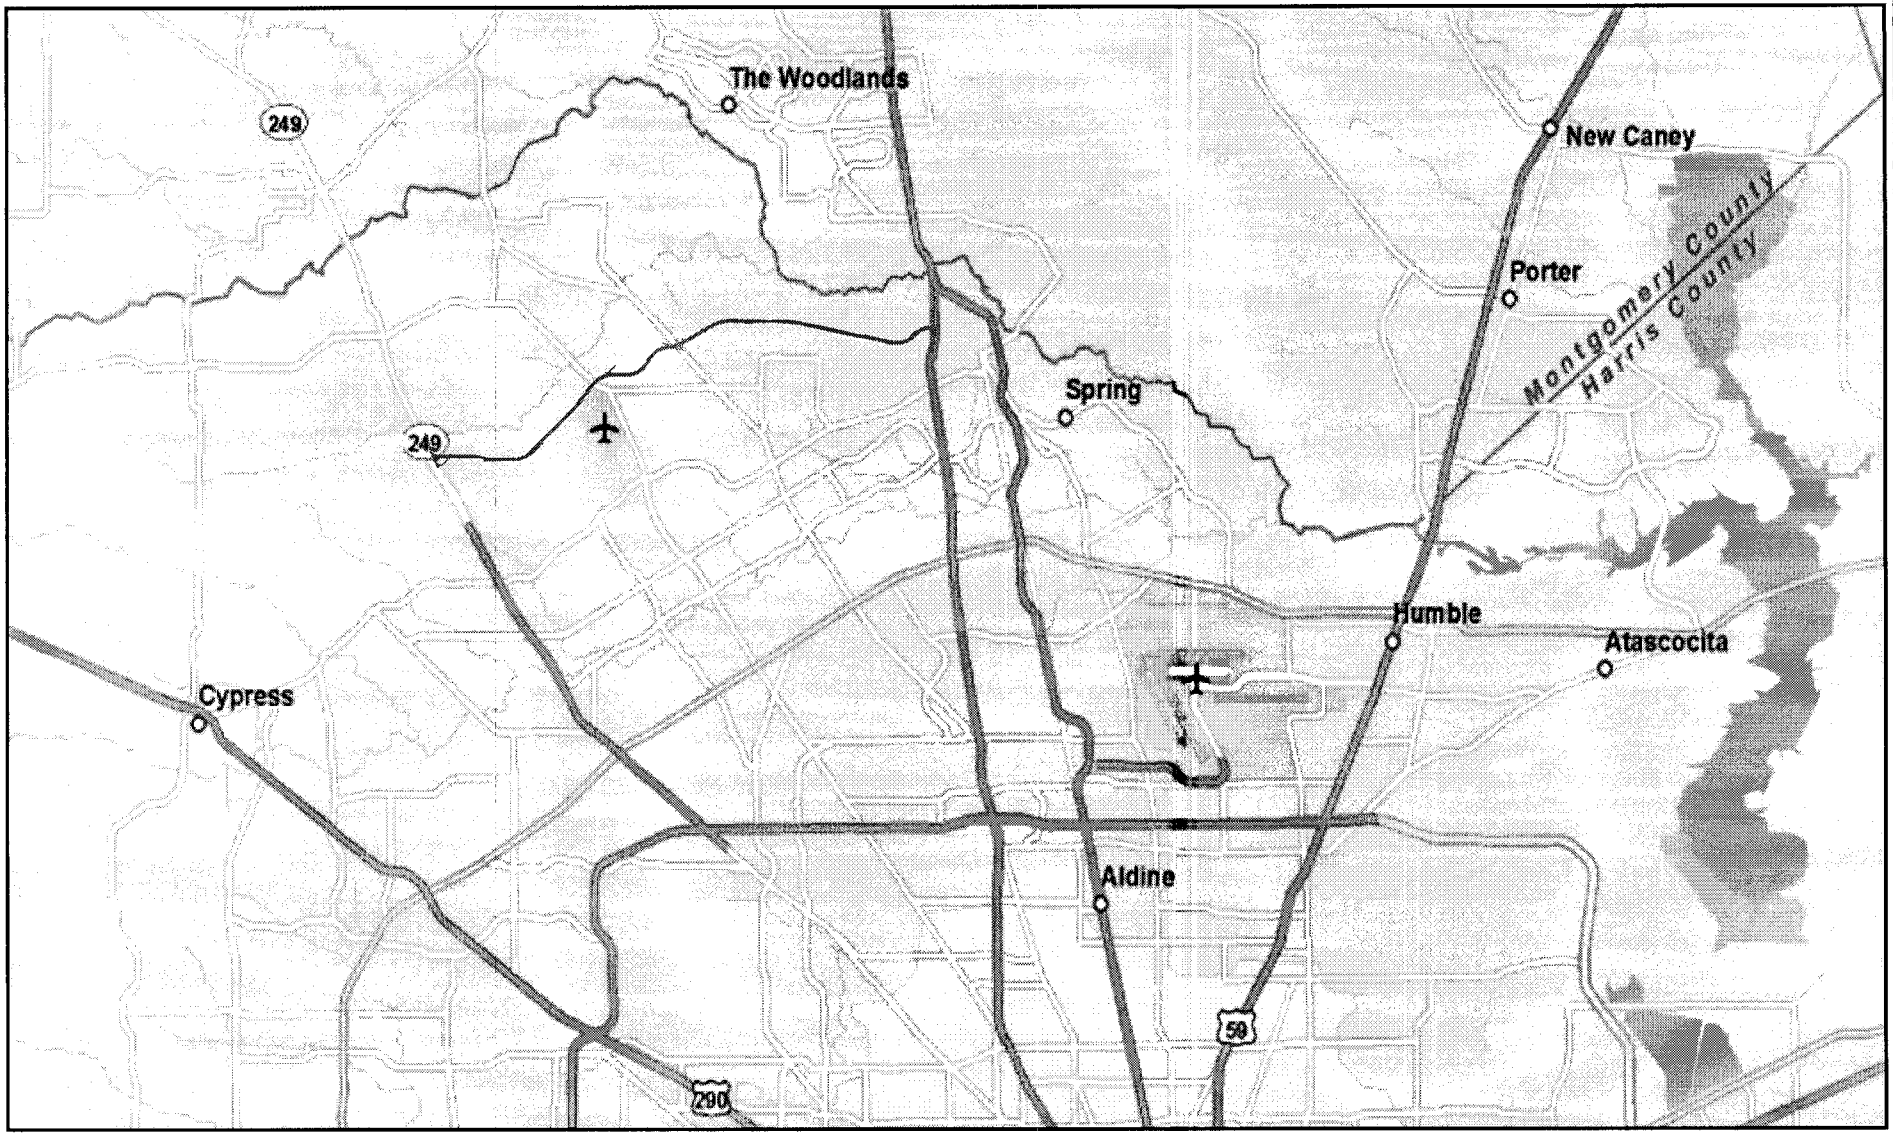

Exhibit A:
SH 99, Grand Parkway
Segment F-2
Vicinity Map

N
W E
S

0 2.5 5 Miles

SH 99, The Grand Parkway
Segment F-2

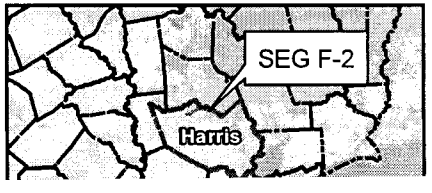

Texas Department of Transportation
SWG-20047-01480
Grand Parkway Segment F-2
May 18, 2012