US Army Corps of Engineers®
Galveston District

Channel to Port Lavaca & Harbor of Refuge
Channel to Red Bluff

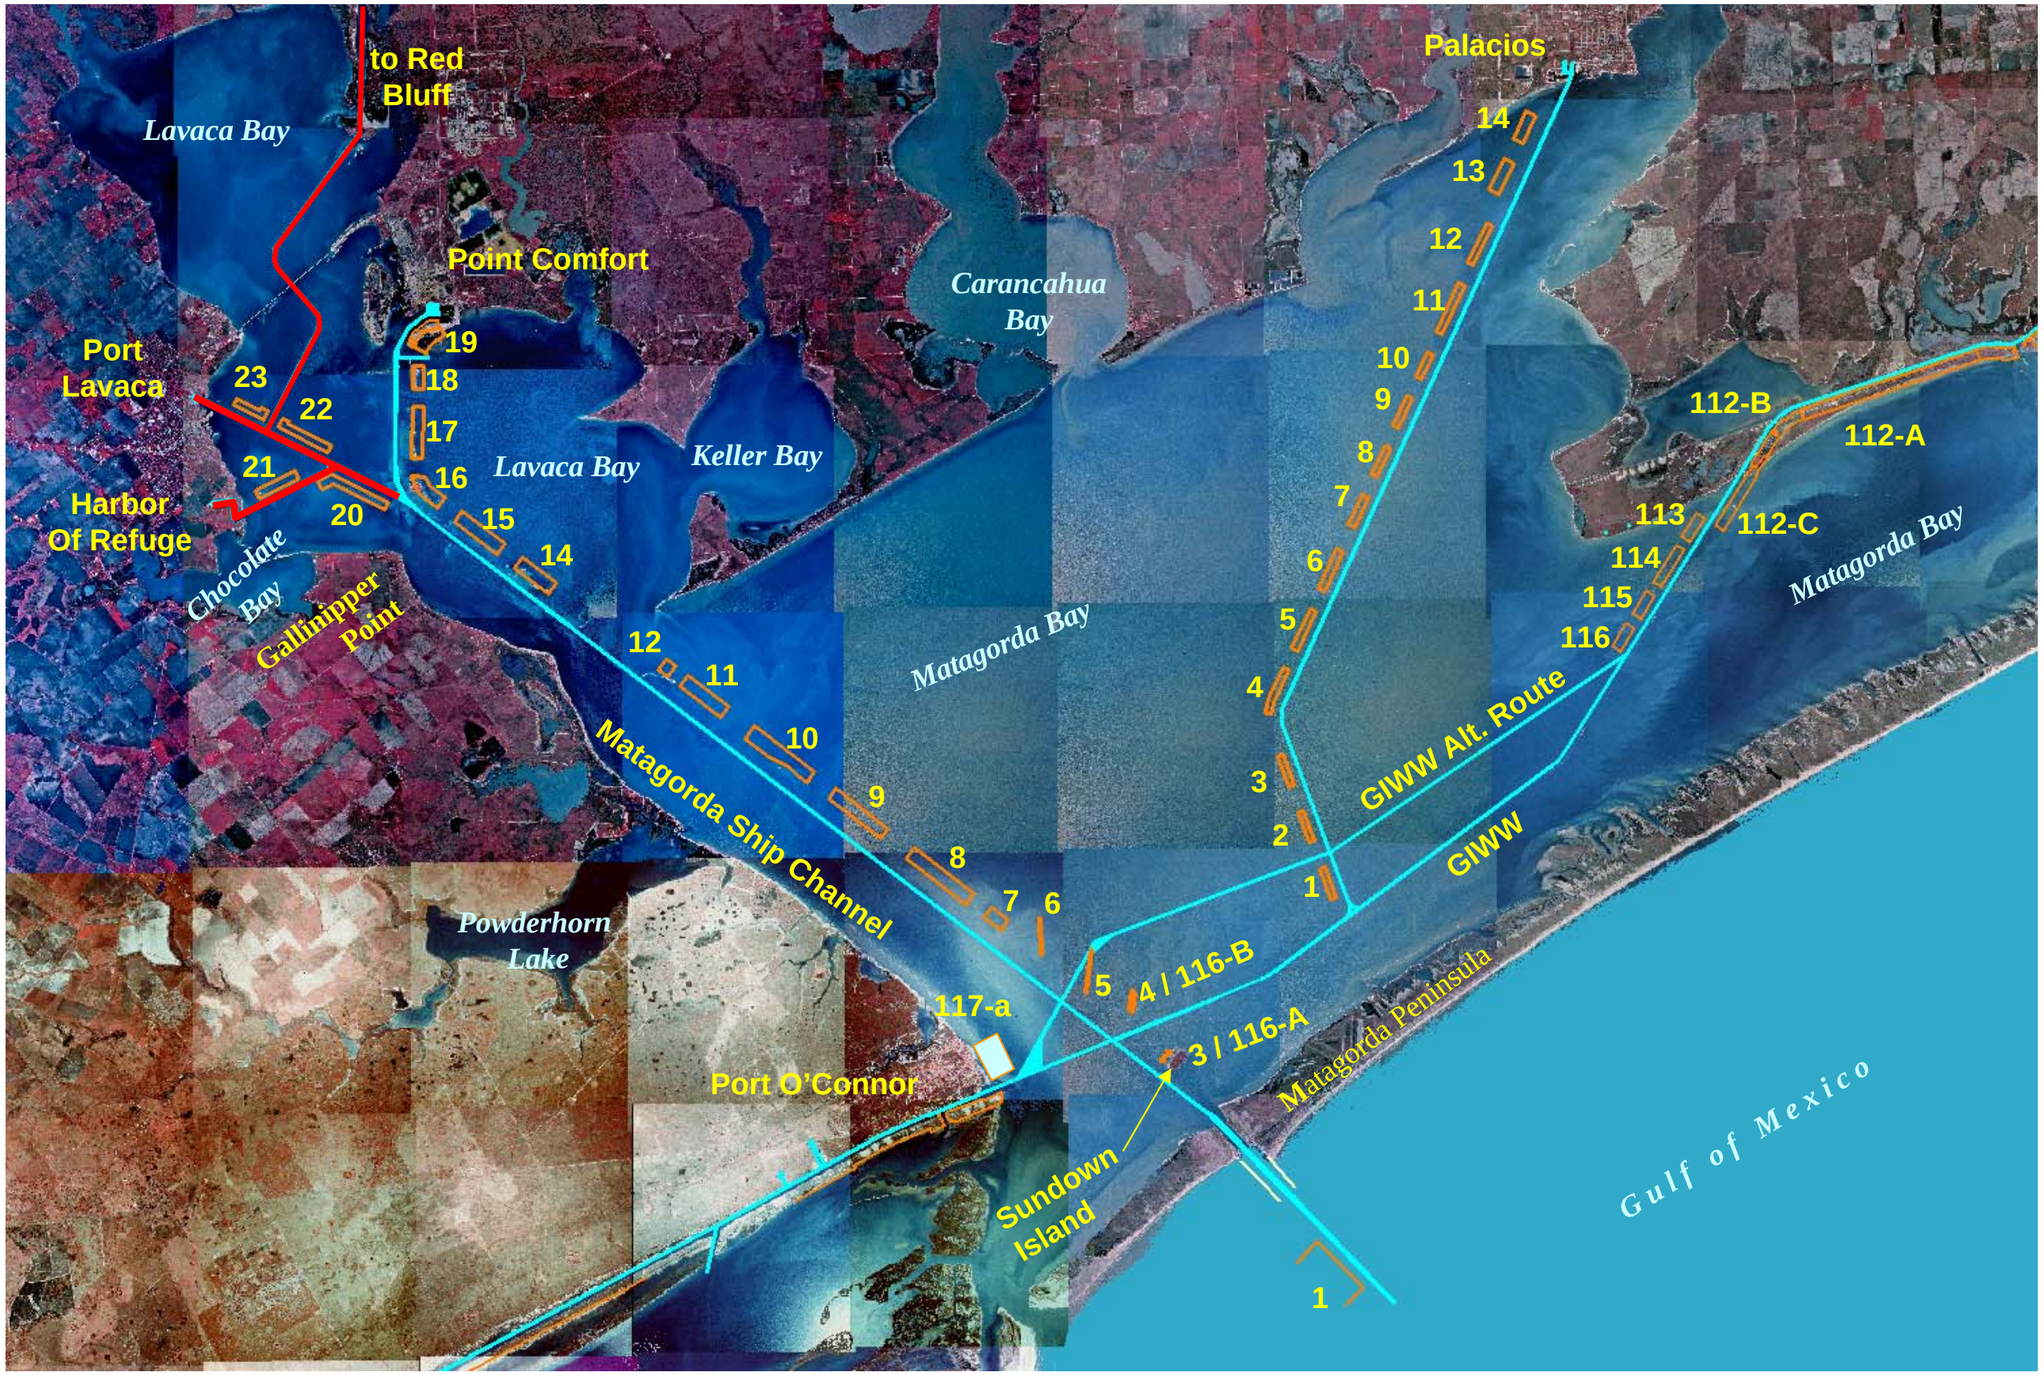

CHANNEL TO RED BLUFF

PLACEMENT AREA NO 23

STA. 183+00

STA. 160+00

STA. 153+00

STA. 137+00

STA. 130+00

1500'

800'

1800'

1800'

1500'

N63°32'13"W

125'

LYNN BAYOU TURNING BASIN

TRANSITION

210+00

200+00

190+00

180+00

170+00

160+00

150+00

145+03.10

140+00

130+00

Channel to Port Lavaca 1

Channel to Red Bluff 1

PLAN

0 500 1,000 1,500

SCALE IN FEET

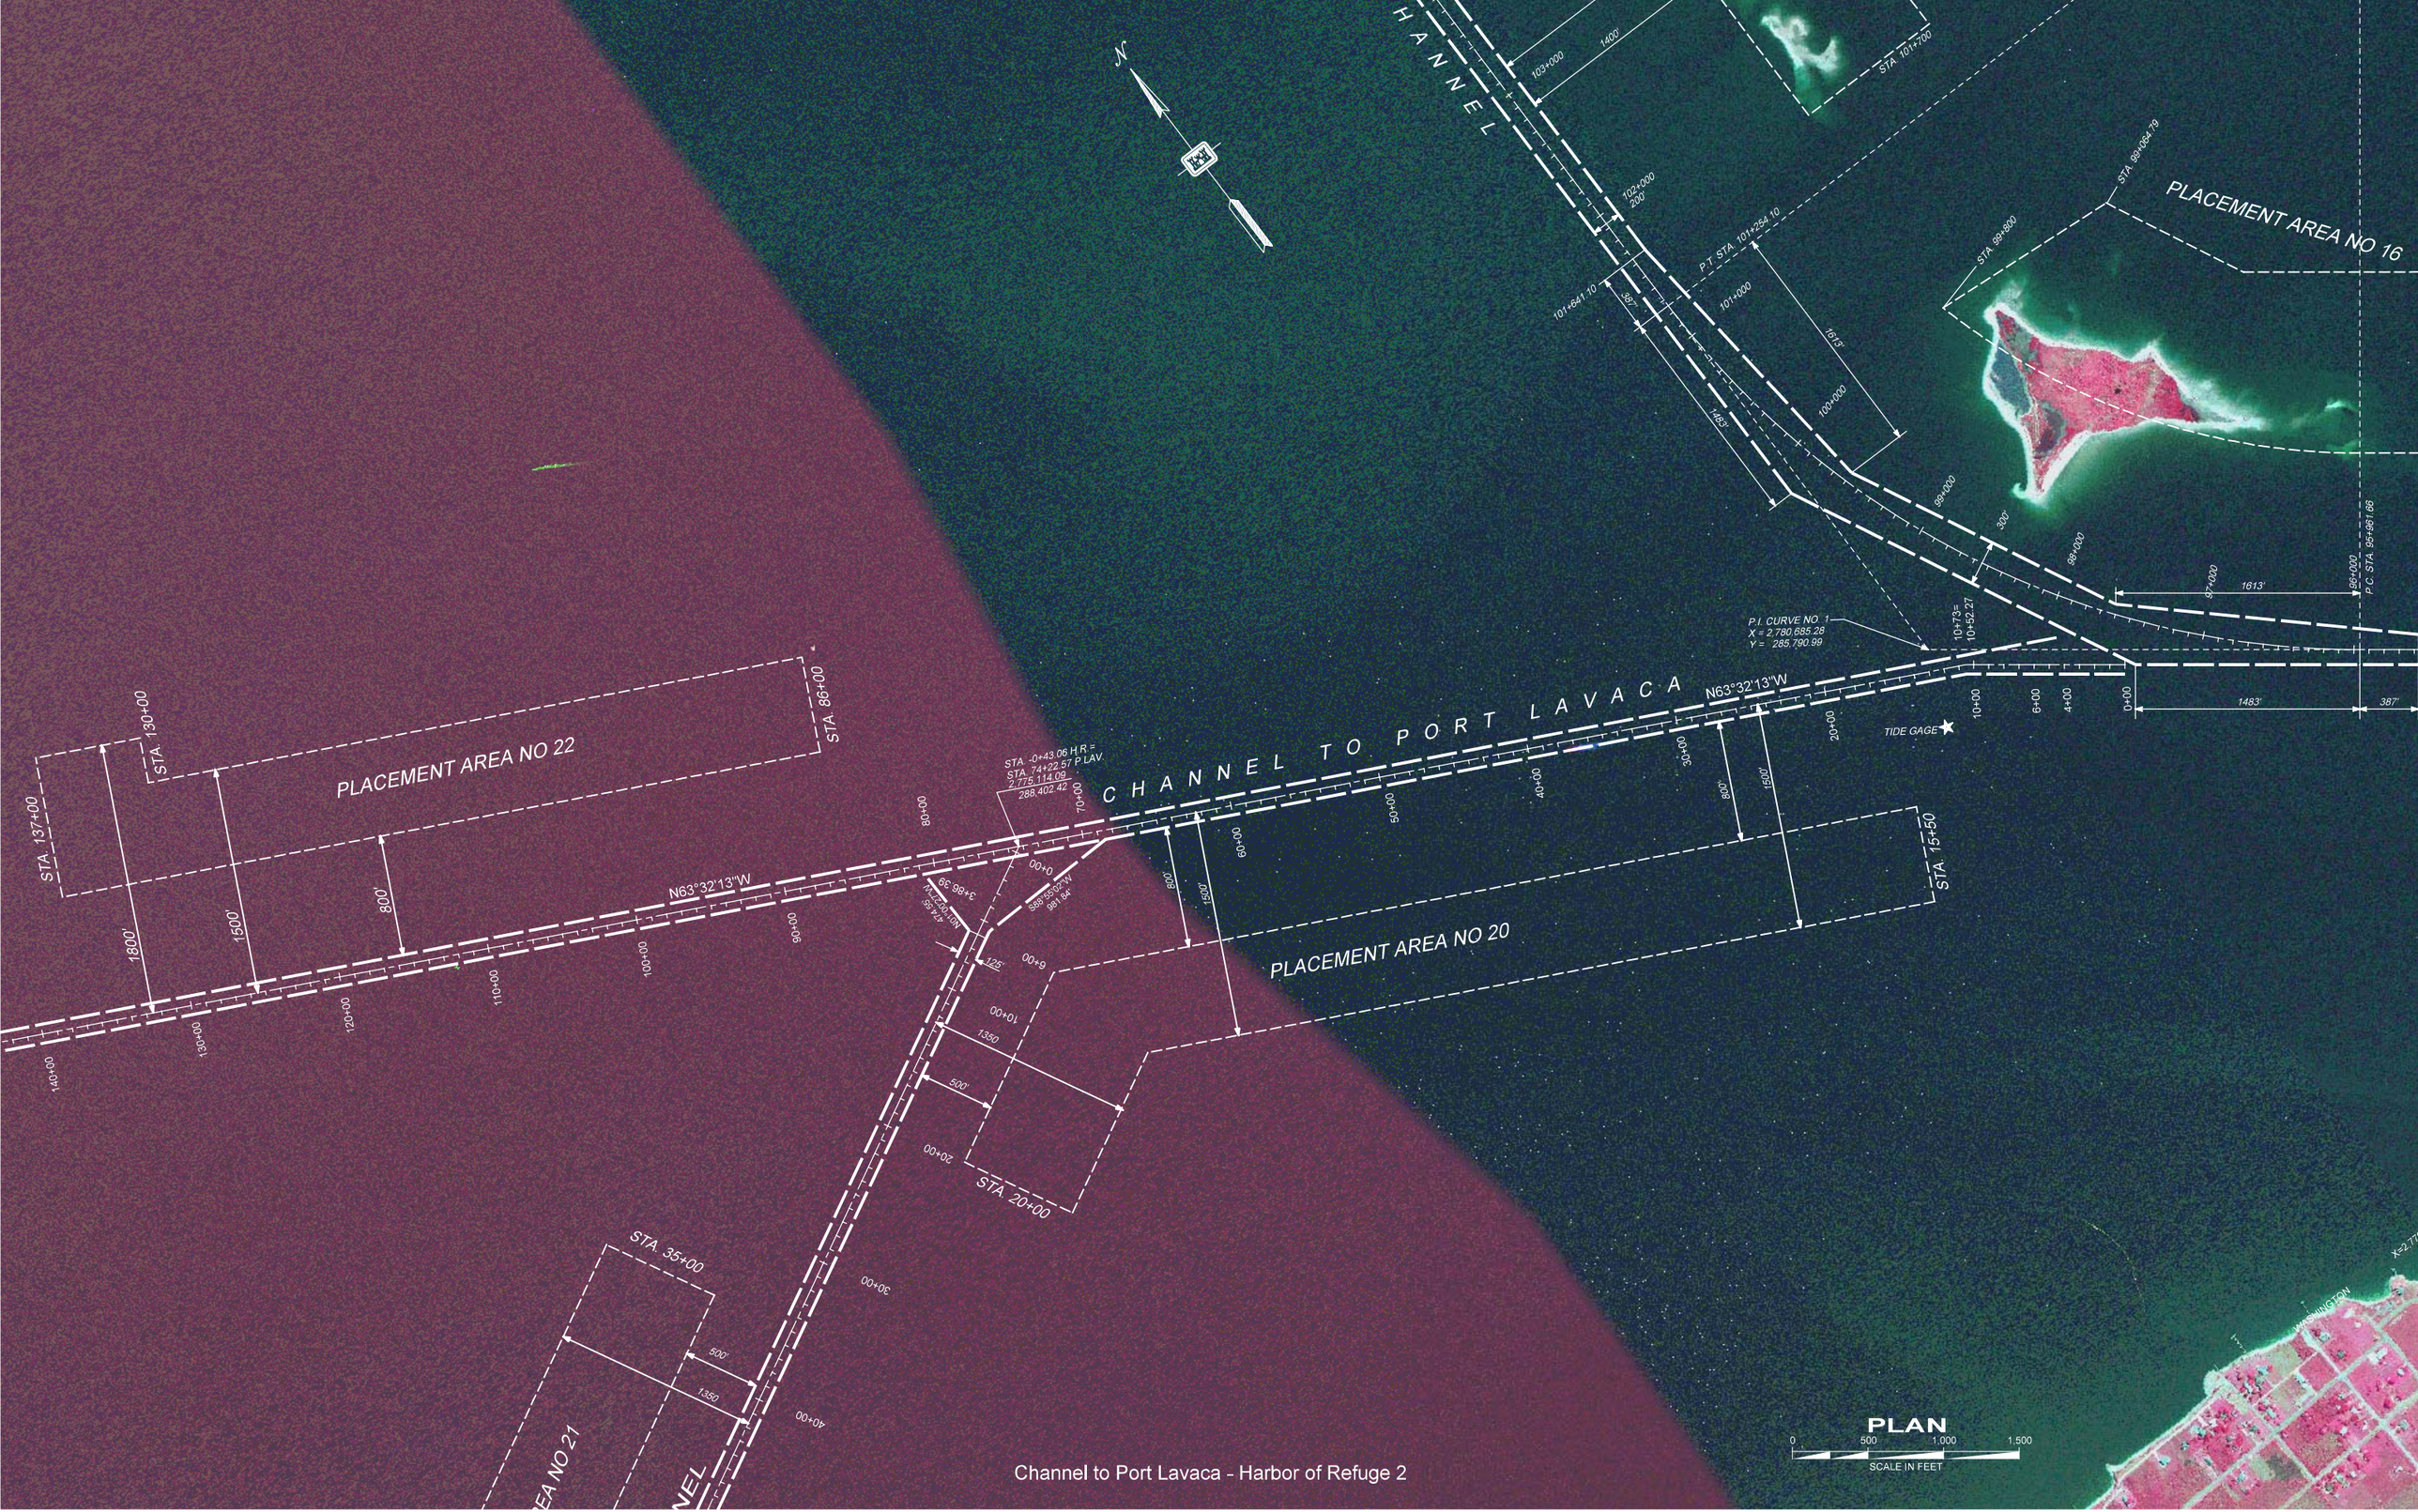

Channel to Port Lavaca - Harbor of Refuge 2

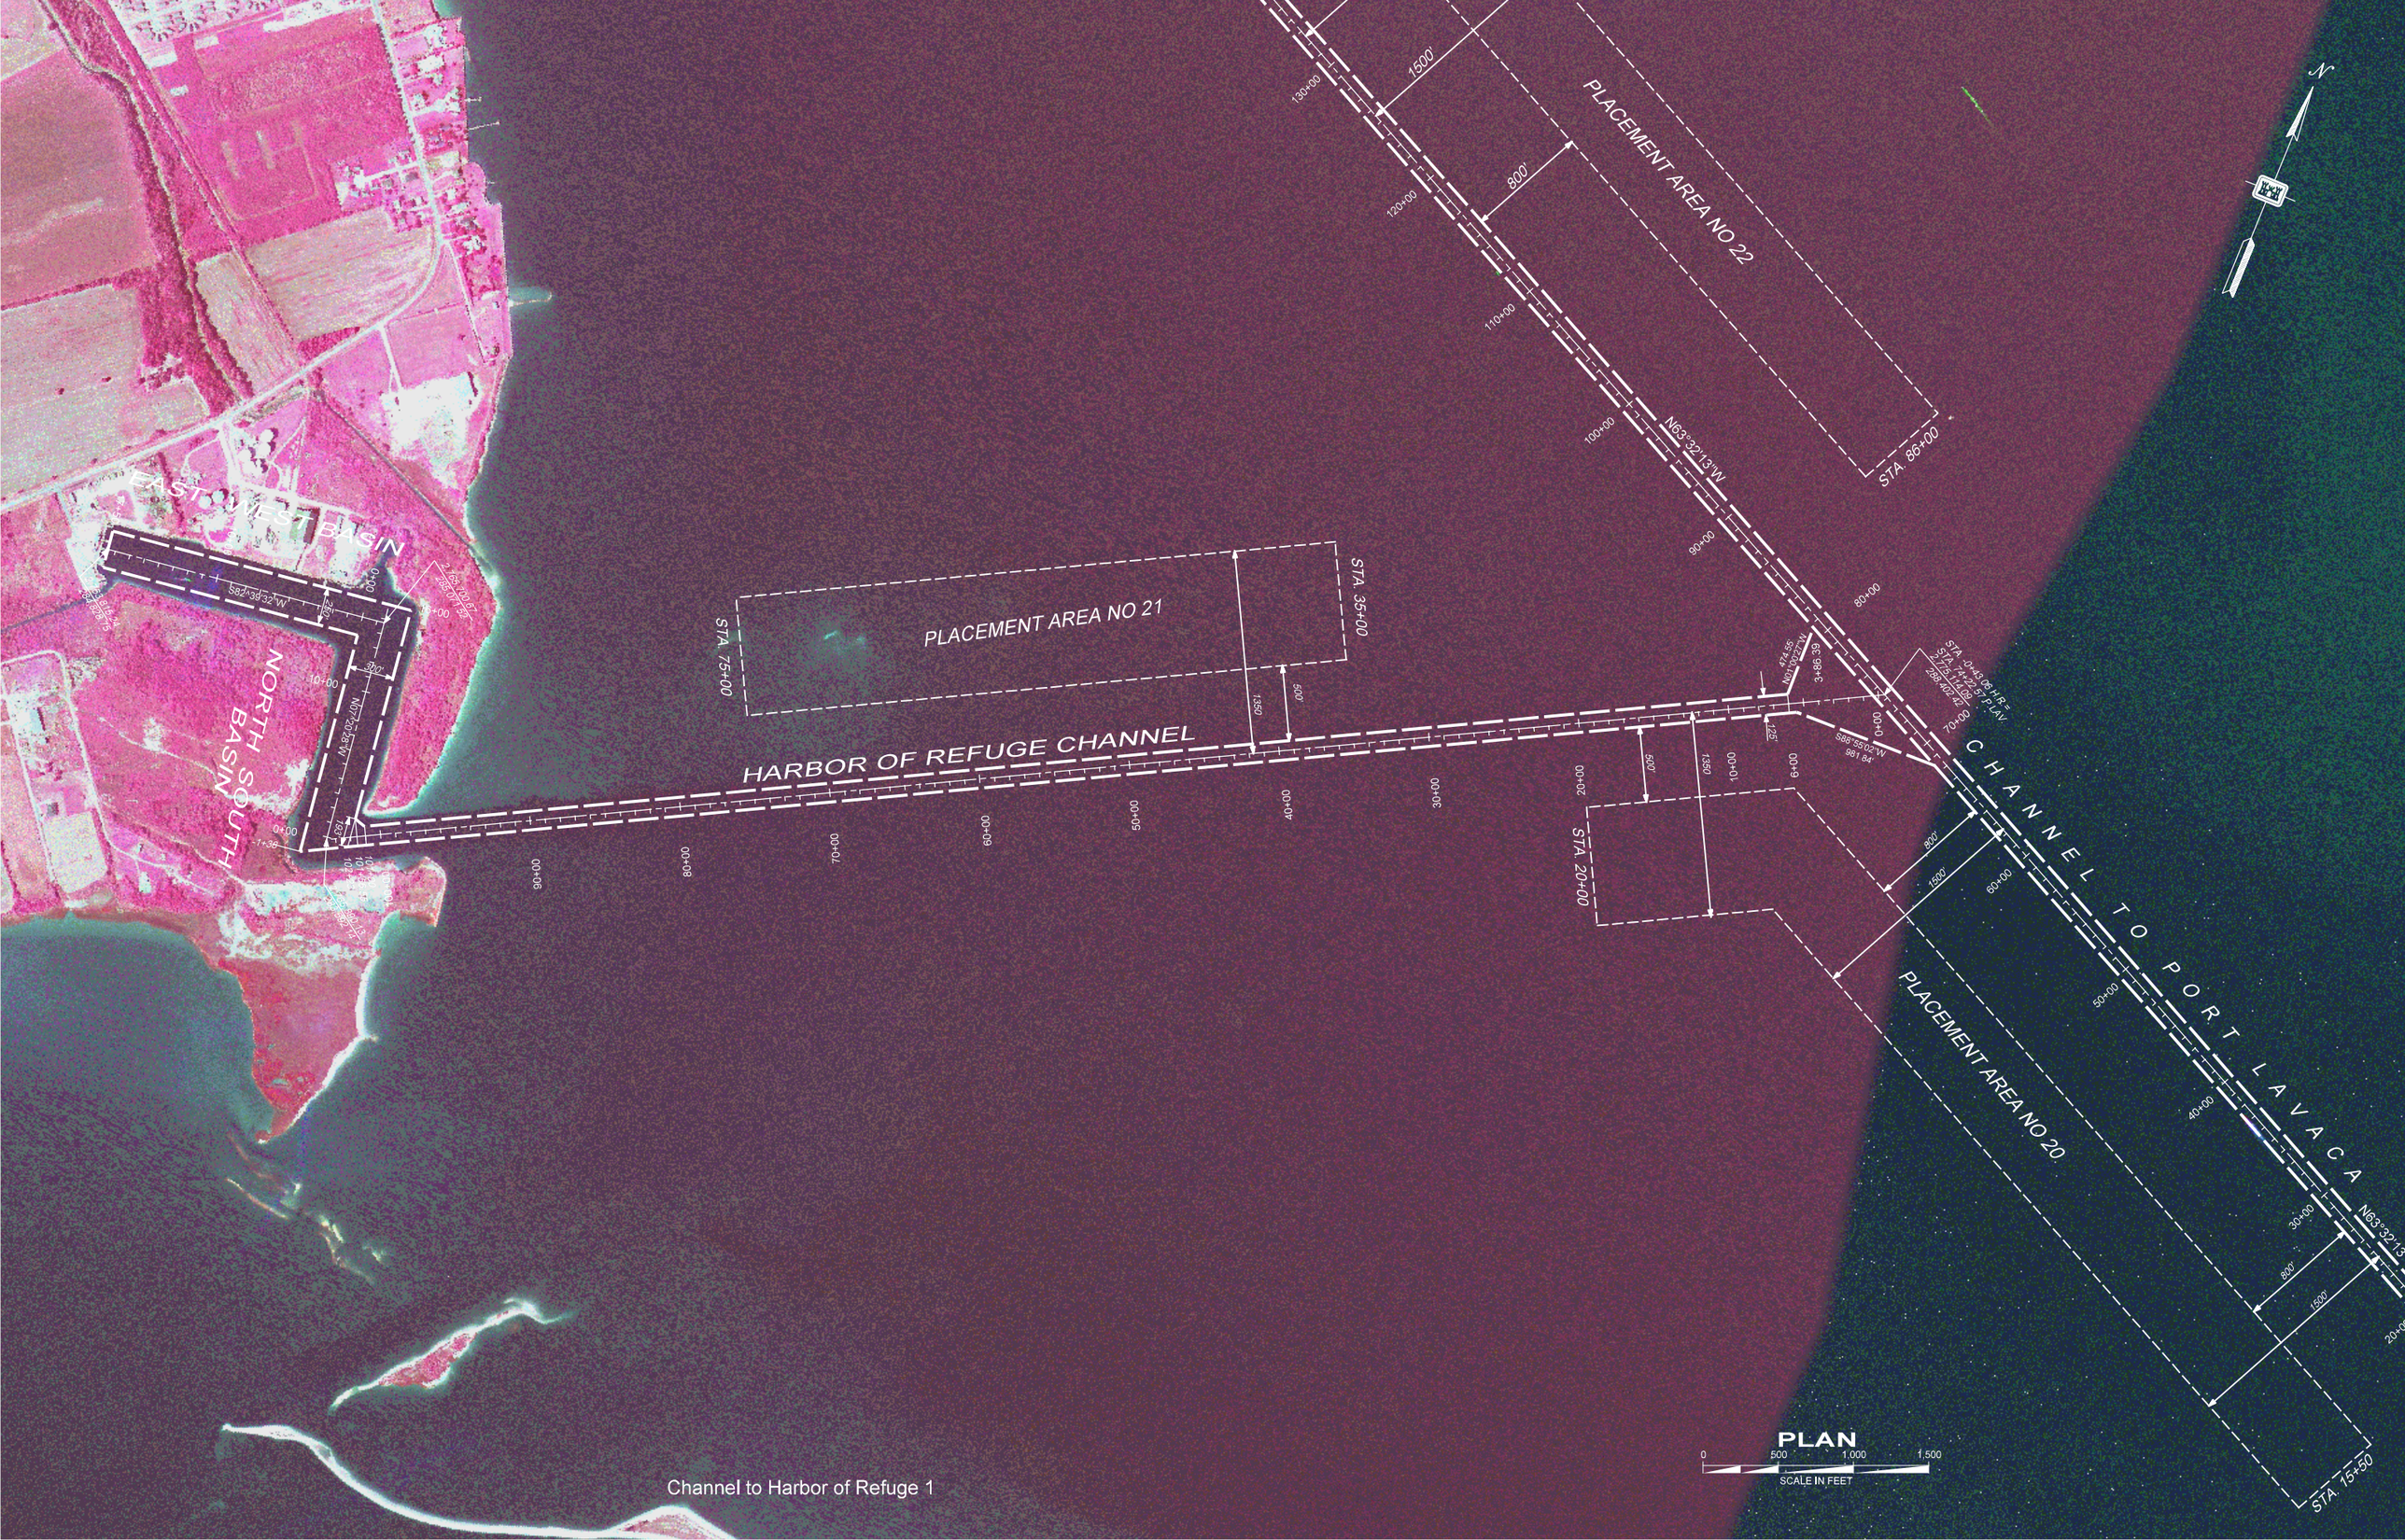
EAST WEST BASIN
NORTH SOUTH BASIN
HARBOR OF REFUGE CHANNEL
PLACEMENT AREA NO 21
PLACEMENT AREA NO 22
PLACEMENT AREA NO 20
CHANNEL TO PORT LAVACA
STA. 75+00
STA. 35+00
STA. 86+00
STA. 20+00
STA. 15+50
1500'
800'
1350'
500'
1620'
S82°38'32"W
N07°20'28"W
N63°32'13"W
S88°55'02"W
981.84'
3466.38'
N01°04'47"W
474.55'
225'
PLAN
0
500
1,000
1,500
SCALE IN FEET
Channel to Harbor of Refuge 1