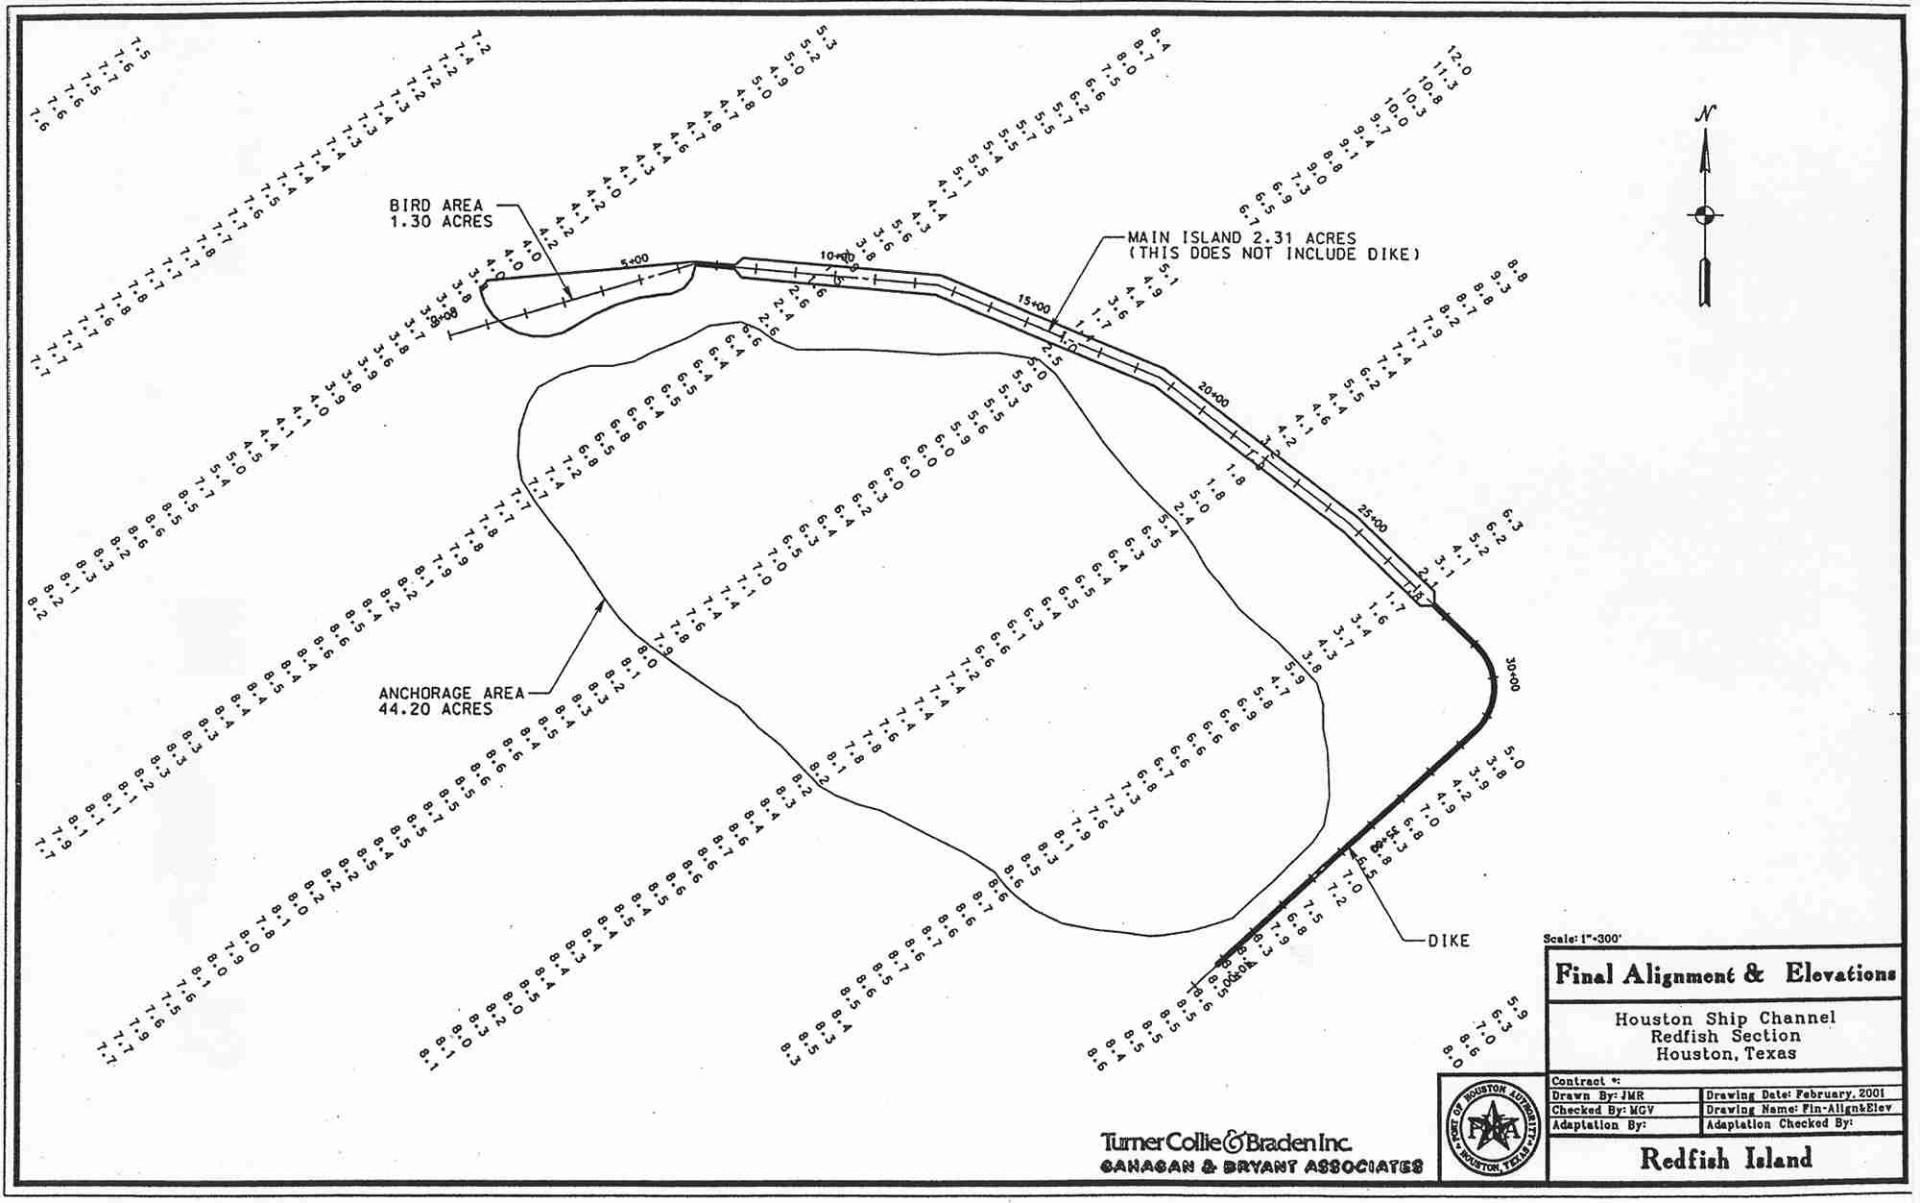
BIRD AREA
1.30 ACRES
MAIN ISLAND 2.31 ACRES
(THIS DOES NOT INCLUDE DIKE)
ANCHORAGE AREA
44.20 ACRES
DIKE
5+00
10+00
15+00
20+00
25+00
30+00
N
Scale: 1"=300'
Final Alignment & Elevations
Houston Ship Channel
Redfish Section
Houston, Texas
Contract #:
Drawn By: JMR
Drawing Date: February, 2001
Checked By: MGV
Drawing Name: Fin-Align&Elev
Adaptation By:
Adaptation Checked By:
Redfish Island
Turner Collie & Braden Inc.
CANAGAN & BRYANT ASSOCIATES
PORT OF HOUSTON AUTHORITY
HOUSTON, TEXAS